Survey of part of Parcel #B07-086-009-00 and being a part of Fraction 2 of Section 32,
Town 5 South, Range 6 East, Duchouquet Township, Auglaize County, Ohio.
(Deed Referenced in O.R. 561, Pg. 1513)

Detail "A" (N.T.S.)

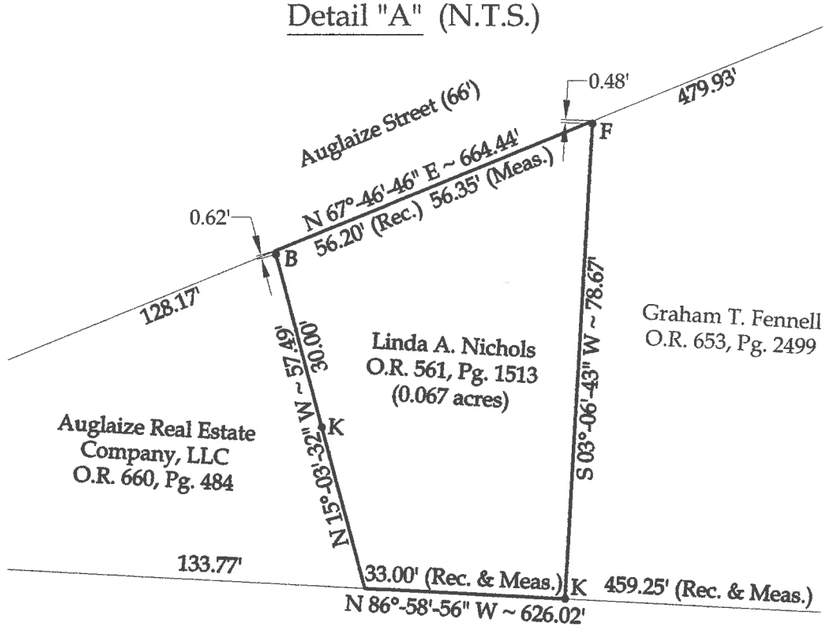

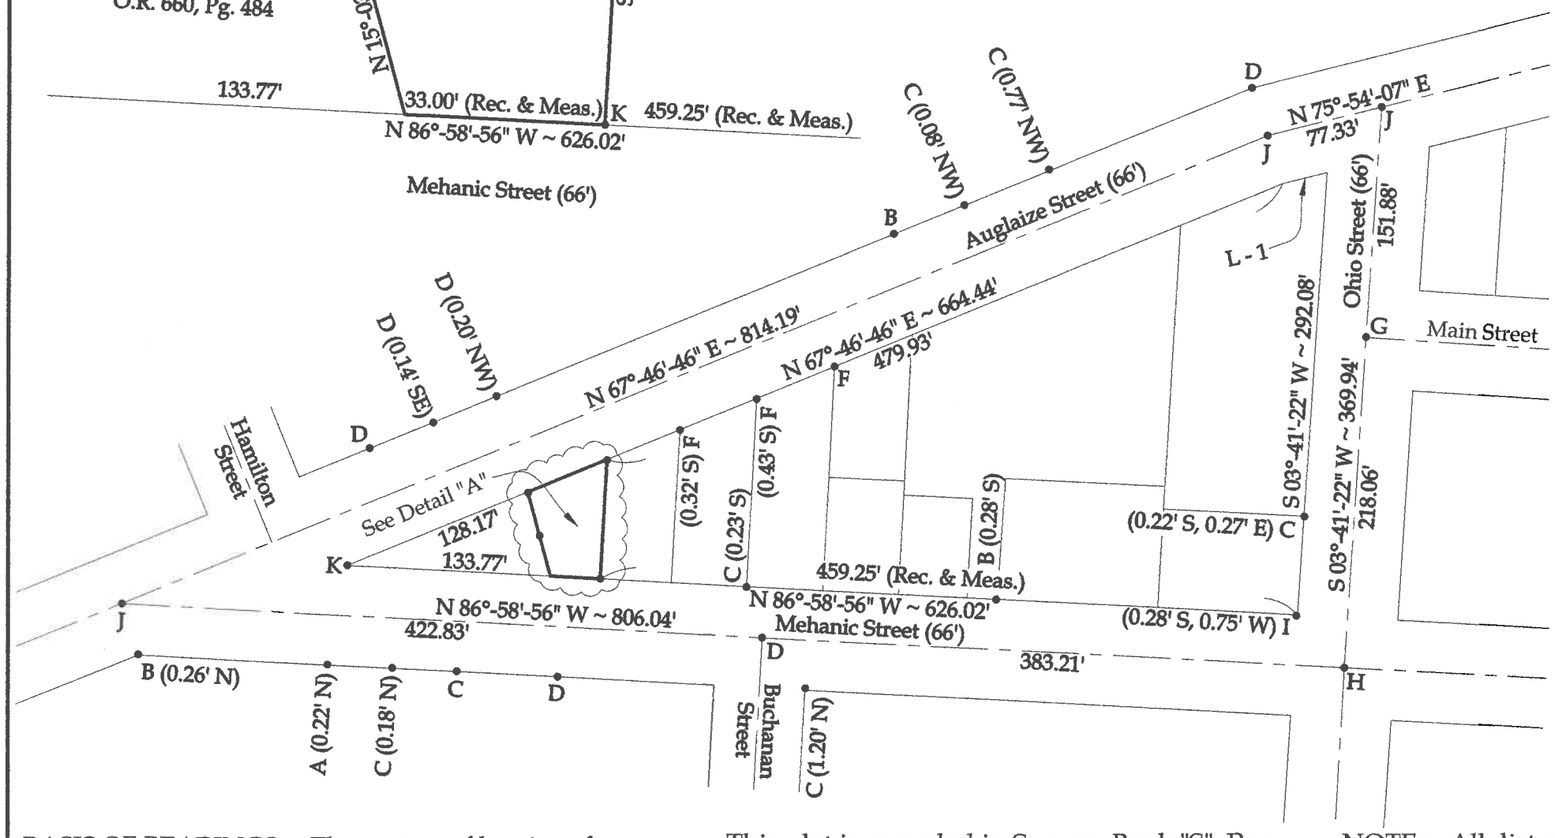

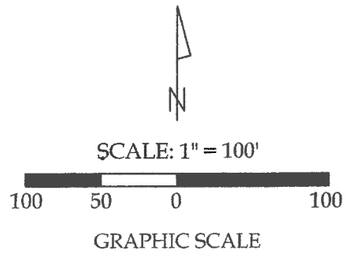

Legend

A = Existing #4 Rebar
B = Existing #5 Rebar
C = Existing ½" Iron Pipe
D = Existing 1" Iron Pipe
E = Existing 2" Iron Pipe
F = Existing Pinch Pipe
G = Existing Mag Nail
H = Existing Cotton Gin Spindle
I = Existing #6 Rebar
J = Set Railroad Spike
K = Set #5 Rebar

Line Data

L - 1 = N 75°-54'-07" W ~ 29.75'

STATE OF OHIO
KYLE J. BINKLEY
S-8587
REGISTERED PROFESSIONAL SURVEYOR

This plat represents an actual boundary survey completed under my direct supervision on April 03, 2017.

Kyle J. Binkley, P.S. #8587

Binkley LAND SURVEYING, LLC
121 W. Auglaize Street
Wapakoneta, Ohio 45895
(419) 236-3768

CLIENT:			
Gerald Nichols			
SURVEYED BY:	DATE:	DRAWN BY:	CHECKED BY:
K.J.B./T.E.W.	04-03-2017	K.J.B.	K.J.B.
SCALE:		PAGE OF	PAGES
1" = 100'		1	1

BASIS OF BEARINGS : The system of bearings for this plat and legal description is based on the Ohio State Plane - North Coordinate System NAD 83 (2011).

This plat is recorded in Survey Book "S", Page 700, in the Auglaize County Engineer's Office.

NOTE : All distances on this plat are measured unless otherwise noted.

S-700