North West Addition To Wapakoneta.

North West Addition to Wapakoneta is laid out by John C. Bothe. Lying on the west side of the Defiance State Road, & on the North side of the Auglaize River, in Section No twenty nine, Town five South of Range 6 East. all Lots running North 41° West. Lots are Fifty feet in front & 150 feet back. Excepting Lot No one which is Eighty Two. feet & a half in front & 25 feet at back End. & 150 feet back. all Streets are 66 feet wide. ale alleys are 16½ feet Wide. Permanent marks made to make future Surveys from. a stake on the North East Corner of Lot No 11. I do hereby Certify that the above is a true plat of Wapakoneta as Surveyed by me April 14th 1843.

M. L. Sherman Surveyor of Allen County
Variation 4° East

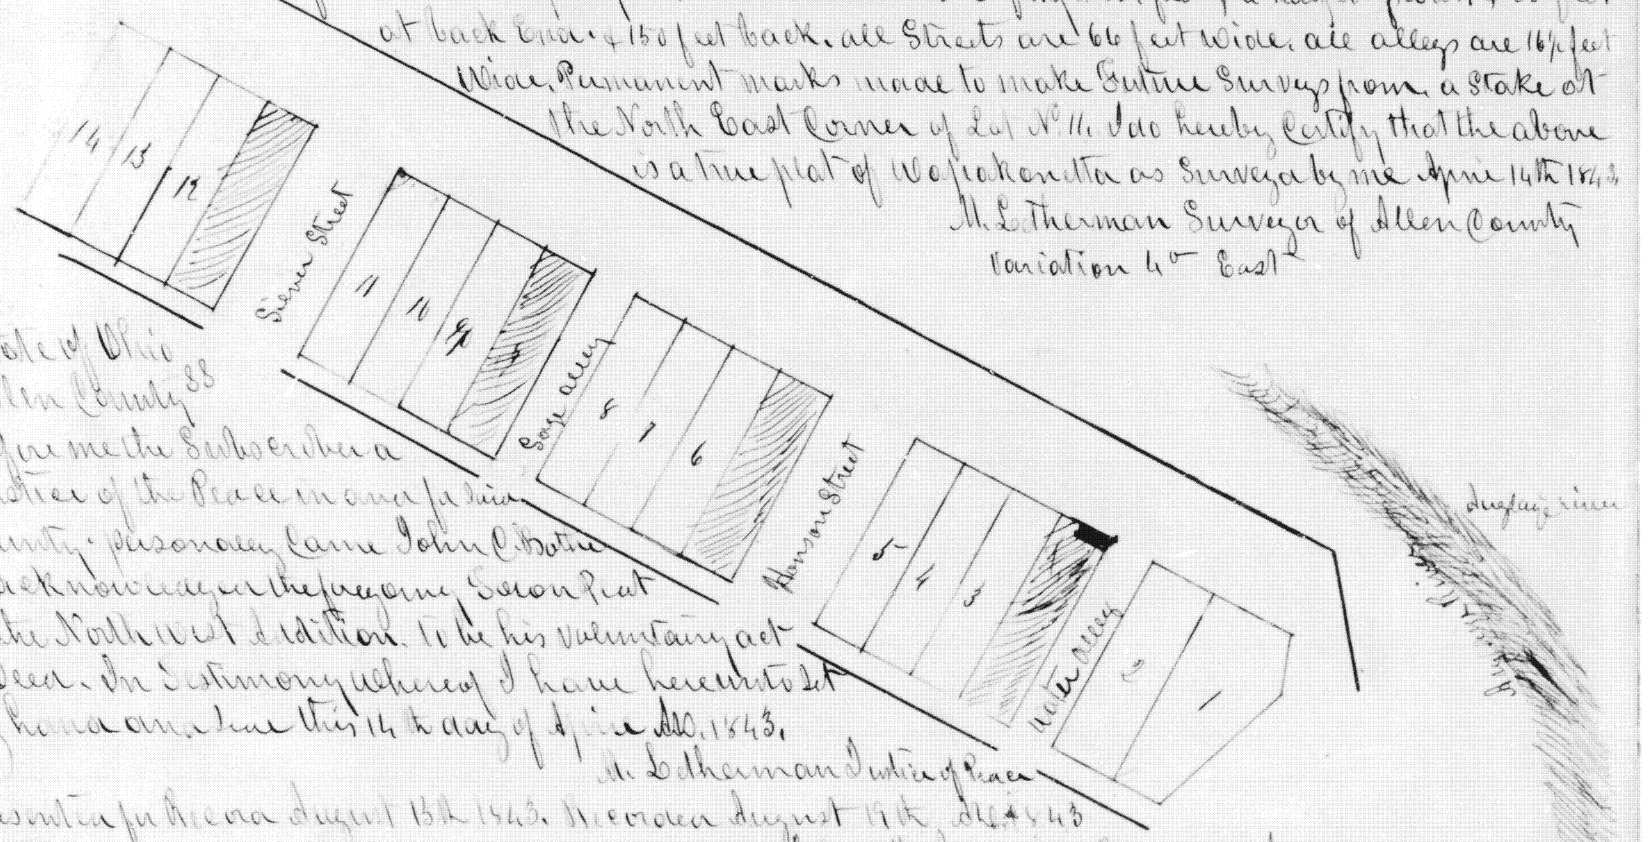

State of Ohio
Allen County ss

Before me the Subscriber a Justice of the Peace in and for said County, personally came John C. Bothe & acknowledged the foregoing Town Plat of the Northwest Addition. to be his voluntary act & deed. In Testimony whereof I have hereunto set my hand and seal this 14th day of April A.D. 1843.

M. L. Sherman Justice of Peace

Transcribed August 15th 1843. Recorded August 19th A.D. 1843

John M. Anderson Recorder A. C. O.

Transcribed by me October 5th A.D. 1849.

Transcribed by order of the Commissioners of Auglaize Co Ohio at their September Setting A.D. 1853

Charles G. Galyer Recorder Auglaize Co. Ohio