Subdivision of Colebourn Williams Land.

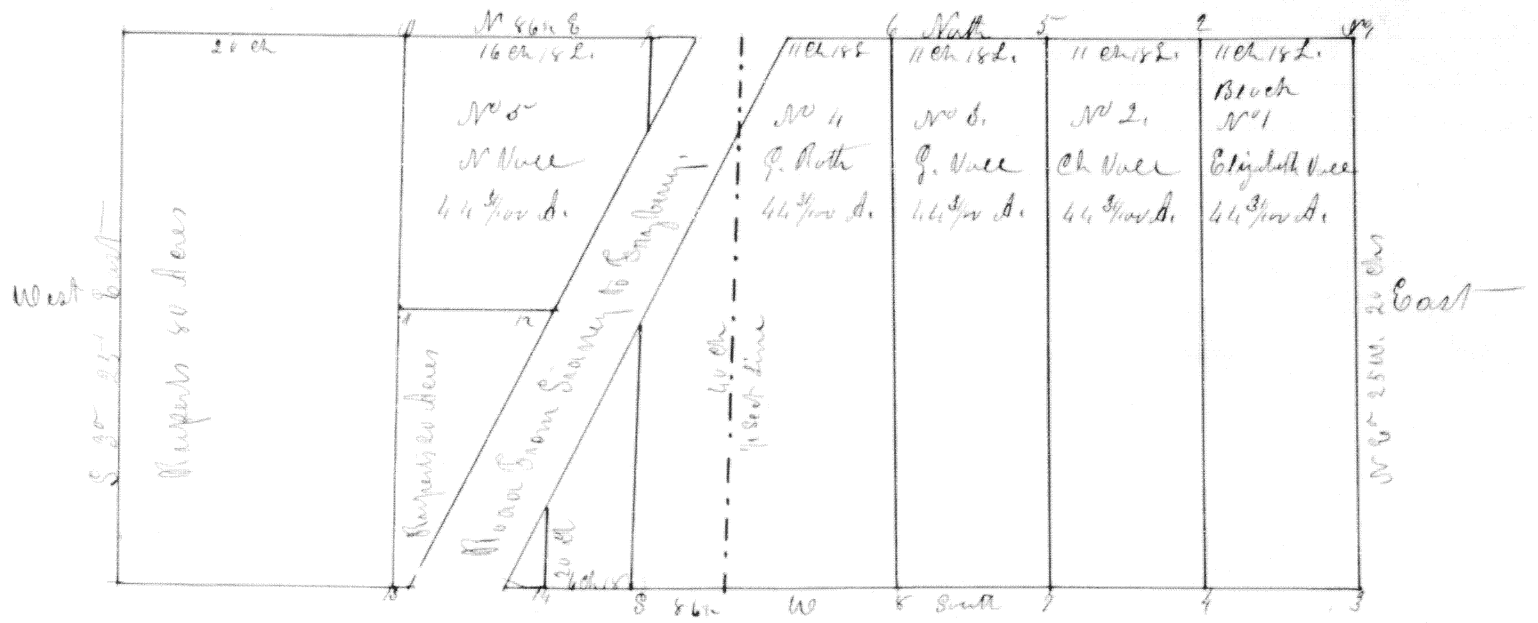

Of the South East Quarter 16 1/4 Acres. & N. E. 1/4 of S. E 1/4 40 1/100 Acres. & the E 1/2 of the S. E 1/4 of the S. W 1/4. 20 Acres. All of Sect 22. T. 6 S. of R. 6 E. in Auglaize County Ohio. Containing in All 2.21 56/100 Acres Laid out by Nicholas Williams in Blocks as follows. I do Certify the above Plat to be true. Sydney December 1st AD 1851.

W. Stiles Surveyor of Auglaize County

Transcribed into this Book of Plats, By Order of the Commissioners of Auglaize County Ohio. At their September Setting AD 1853.

Charles G. Gulick Recorder A. C. O.

Courses	Description of Trees	Diameter Inches	Bearings	Distances Links
1.	Sycamore.	6.	N 64 W.	28.
	Beech.	12.	S. 71 E	26.
2.	W. Oak.	4.	N 64 W.	11.
	Ash.	5.	S 14½ E.	19.
3.	Elm.	10.	S 87 W.	50.
	W. Oak.	5.	N 19 E.	44.
4.	Elm.	4.	N 4½ E.	16.
	Ash.	3.	S 34 W.	24.
5.	Ash.	4.	N 2½ W.	15.
	W. Oak.	6.	N 27 W.	25.
6.	Mulberry.	7.	S 22½ W.	18½
7.	Beech.	9.	S 71 W.	25.
	Hickory.	3.	S 25 E.	18.
8.	Beech.	9.	N 42 E.	33.
	"	8.	N 31½ W.	38.
9.	B. Oak.	9.	N 49 E.	33.
	"	7.	N 8 W.	39.
10.				
11.	B. Oak.	15.	S 27 W.	11.
	Elm.	12.	N 42 E.	11.
12.	Oak.	15.	S 13 E.	17.
	B. Oak.	30.	N 88 W.	54.
13.	Beech.	14.	N 31 E.	13
	"	10.	N 32.	15.
14.	Hickory.	8.	S 82 W.	29.
	Elm.	40.	S 41 W.	24.

Subdivision to Colebourn Plat.

Received for Record July 29th 1851.

Recorded Same Day.

S. Brisher Recorder AC