Amsterdam

Corners of Town	Bearing Trees	Bearing	Inches Diam	Courses Magnetic	Links Contain
A	White Ash		25	S 58 E	43
	Beech		20	N 65 W	54
	Beech		14	N 43 W	10
B		Beech	16	S 41 W	30
		Hickory	7	S 88 W	13
C		Beech	20	S 87½ W	32
		Beech	16	S 2 W	36
D		Beech	18	N 67 E	22

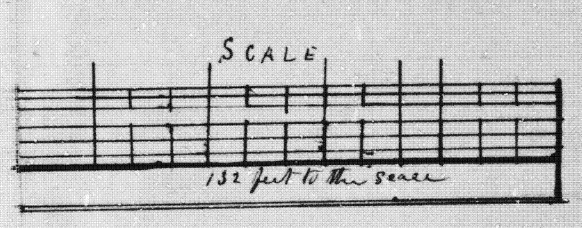

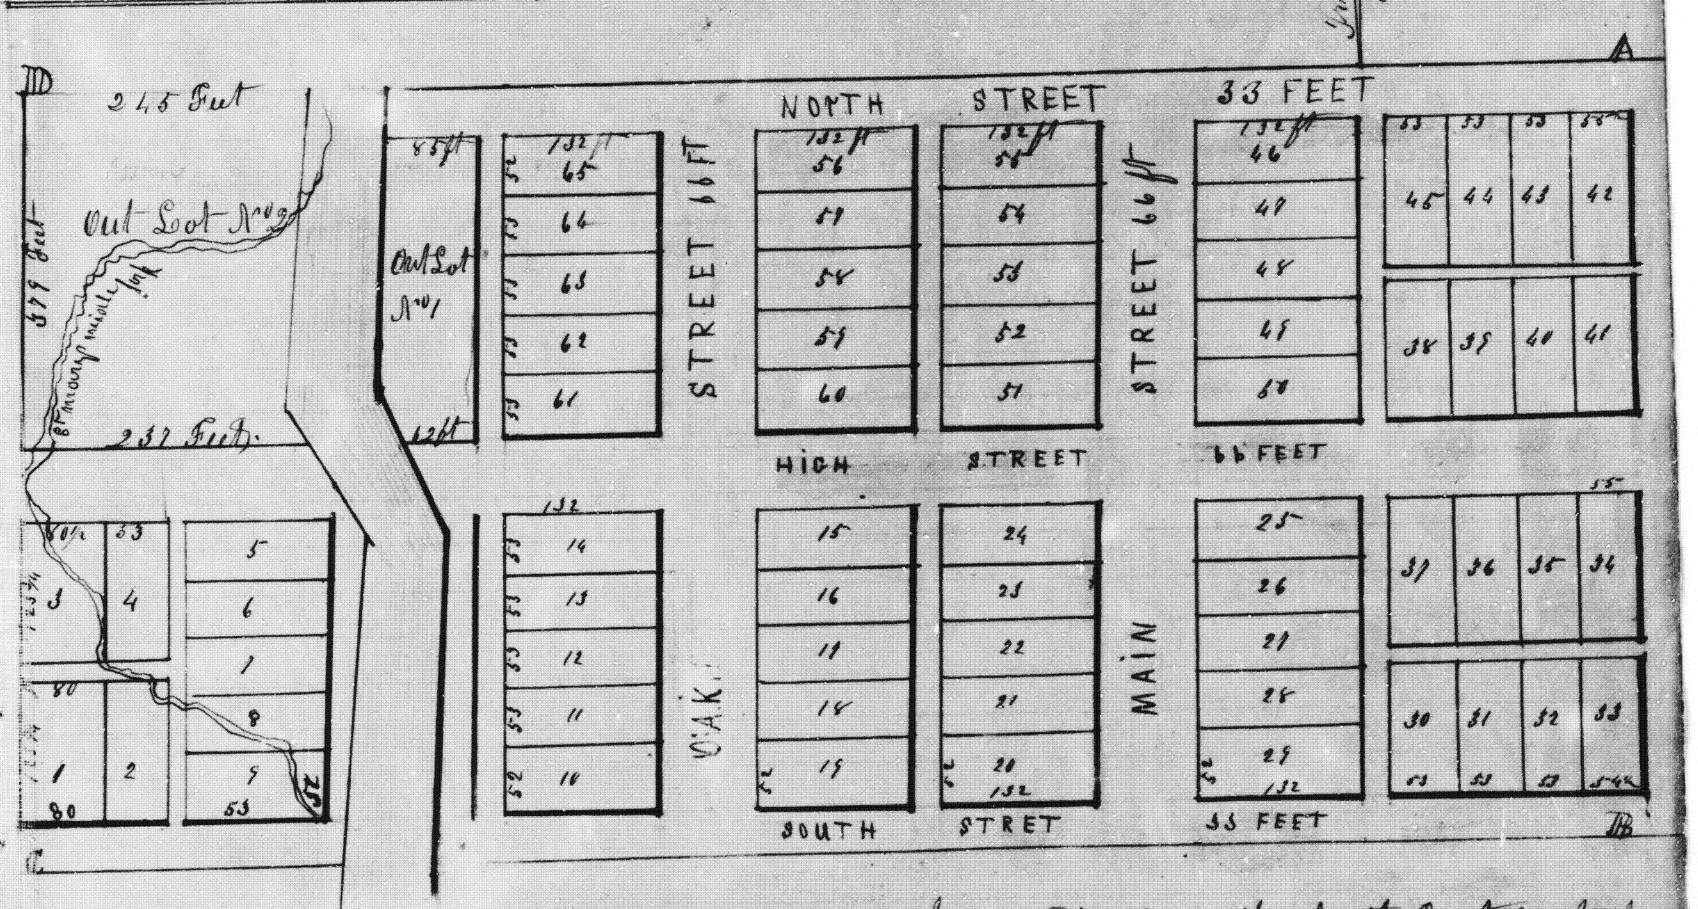

Amsterdam is Laid Out. On a Tract of Land of 20 Acres. Taken from the North East part of Section 22. Town 7. South of Range 4 East. in Mercer County Ohio— The said Tract Extends 10 Poles ~~West~~ South & Eighty Poles West. From the N. E. Cr. of Sec 22. aforesaid— The Streets Crop Each Other at right Angles — And are laid out on a variation of 4.00 East North South East & Water Streets — are Each One Hundred & Thirty Feet Wide — The Alleys are 16½ Feet Wide. the Length & Breath of the Lots — will be found marked in feet on the Plat — With red Ink Stones have been planted at the North West Corner. of Lot No 61. the Canal Line passes through the Town and is Contained about 66 feet wide. I. Certify the within Plat — and description Correct. Mercer County. Ohio July 10th AD. 1837 —

Justin Hammilton Cty Surveyor

State of Ohio Mercer County SS

On This 11th Day of August AD 1837. Came William Potter — before me the Undersigned — a Acting Justice of the Peace in & for said County — in behalf of Richard Ames Proprietor — of the Town of Amsterdam. acknowledged the above Plat & description of the Town of Amsterdam. as this plat for Record — Given under my hand & date the date above Written —

Caleb Mazon Justice of the Peace

Entered for Record August 10th AD. 1837. & Recorded August 11th 1837

J. W. Riley Recorder

Transcribed by orders of the Commissioners & C. A. Garvin Recorder A.C.O.