


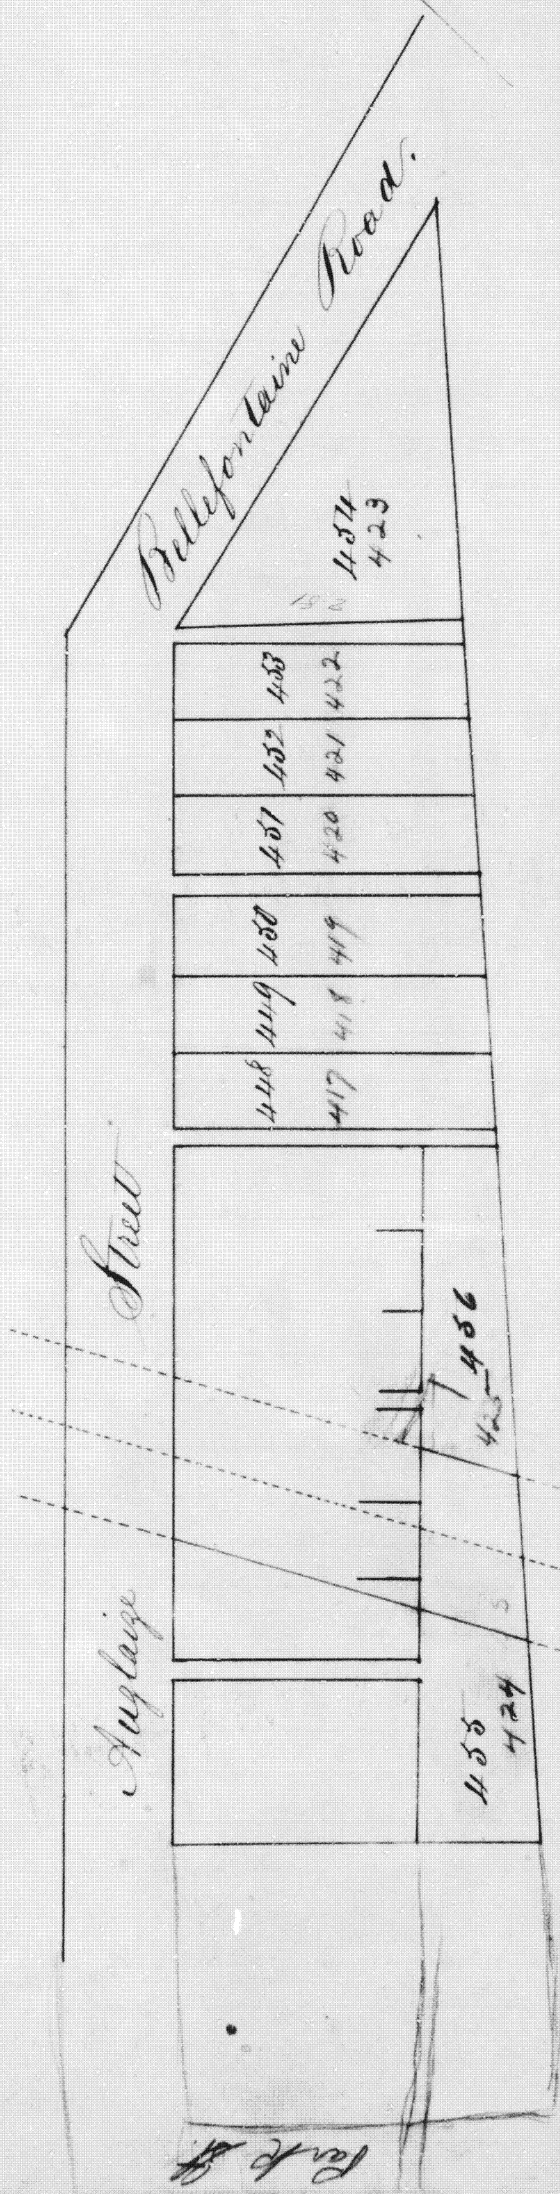

James Elliott's East addition to the Town of Wapahoneta.

The above Plat represents James Elliott's East addition to the Town of Wapahoneta, as laid out on the S $\frac{1}{4}$ of the S $\frac{1}{4}$ of Section 29, T. 38 S. R. 6 E. S. 1. Lots 448, 449, 450, 451, 452, 453 are each fifty feet front on Auglaize Street and extending south to the Section line. Lot 454 is 2.81 chains on the west, 4.32 chains on the South and 5.17 chains on the Bellefontaine Road. Lot 455 is 77 feet front on East Street, extending East to the Railroad. Lot 456 comprised all between Lots 471, 472, 473, & 474 and the Section line from the Railroad to Lot 448.

Surveyed by me at the request of James Elliott Novbr 21st 1855: John S. Williams Surveyor
I acknowledge the same as specified, December 7th 1855. James Elliott

The State of Ohio } Personally appeared James Elliott before me and acknowledged the signing of the above and that is was laid out
Auglaize County } as an addition to the Town of Wapahoneta at his request.

Witness also my hand 8th 1855.

Filed October 26th 1859 & Recorded same day. Edward Hager Recorder, Aug. Co. O.