Herbstreits South addition of Inlots to the Town of Wapakoneta.

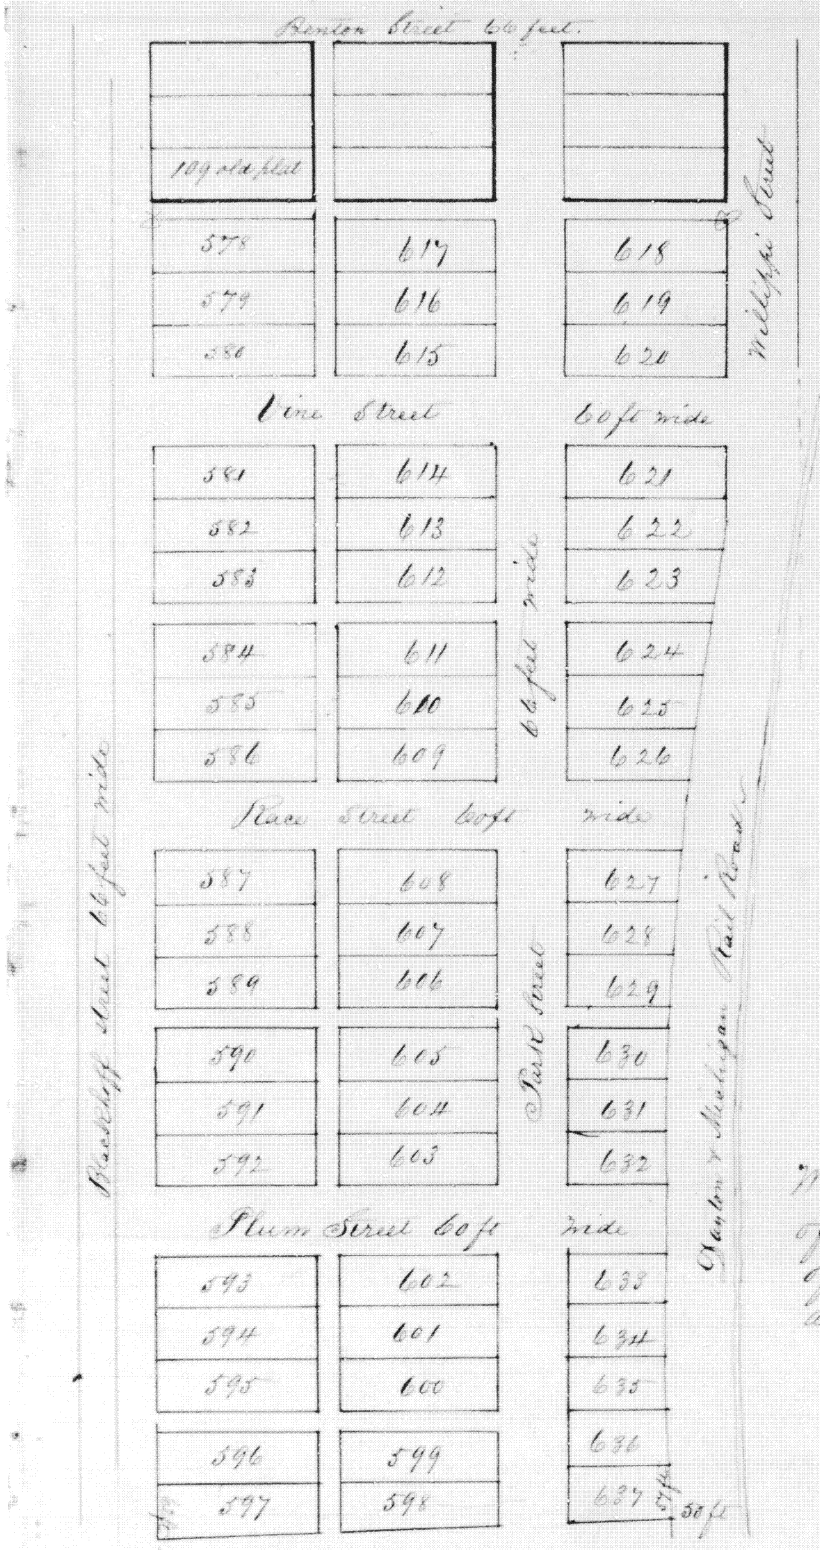

Andrew Herbstreit South Addition of Inlots to the Town of Wapakoneta Auglaize County Ohio is laid out on out Lots No 68. 69. 70. 71. 72. 73. 74. 75. 76. 77 77 8 of said Town, the lots are all fifty (50) by one hundred and fifty (150) feet except those on the East adjoining the D & M R R which are fifty feet in front running East to within fifty feet of the centre of the Railroad. Also the three Lots on the South No 597 578 and 637 which are as represented on this plat. The Streets running East and west are each 66 feet wide Pearl street is fifty six. Thirty three feet is left in Extending Blackhoof Street south from centre of roads. Alleys are all one rod wide. Monument Stones are planted at the north west corner of Lot 578 & the N E corner of Lot No 618.

I hereby certify the above described Inlots to have been correctly surveyed. January 20th 1860.

John Cutler
C. S. Auglaize Co. O.

We the undersigned A Herbstreit and the Trustees of St Josephs Catholic Church of the Village of Wapakoneta Ohio hereby acknowledge the above described plat for Record.

Witness our hands and Seals

John Fischer [seal]
Stephen Hartel [seal]
John Heil [seal]
John A Schubert [seal]

State of Ohio
Auglaize County } ss

Before me the Subscriber County Surveyor in and for said County personally came Andreas Herbstreit proprietor of the above described addition to the Town of Wapakoneta Auglaize County Ohio, and acknowledged the same to be his voluntary act and deed for the uses and purposes therein Expressed.

Witness my hand and Seal

John Cutler [Seal]
County Surveyor.

Filed April 20th 1860
Recorded April 21st 1860

Edward Meyer
Recorder
Aux O.