


Andrew Herbstreits Subdivision of NE fract. of NW quarter and a part of NW of NE quarter of Section No 31. T 5 R 6 East.

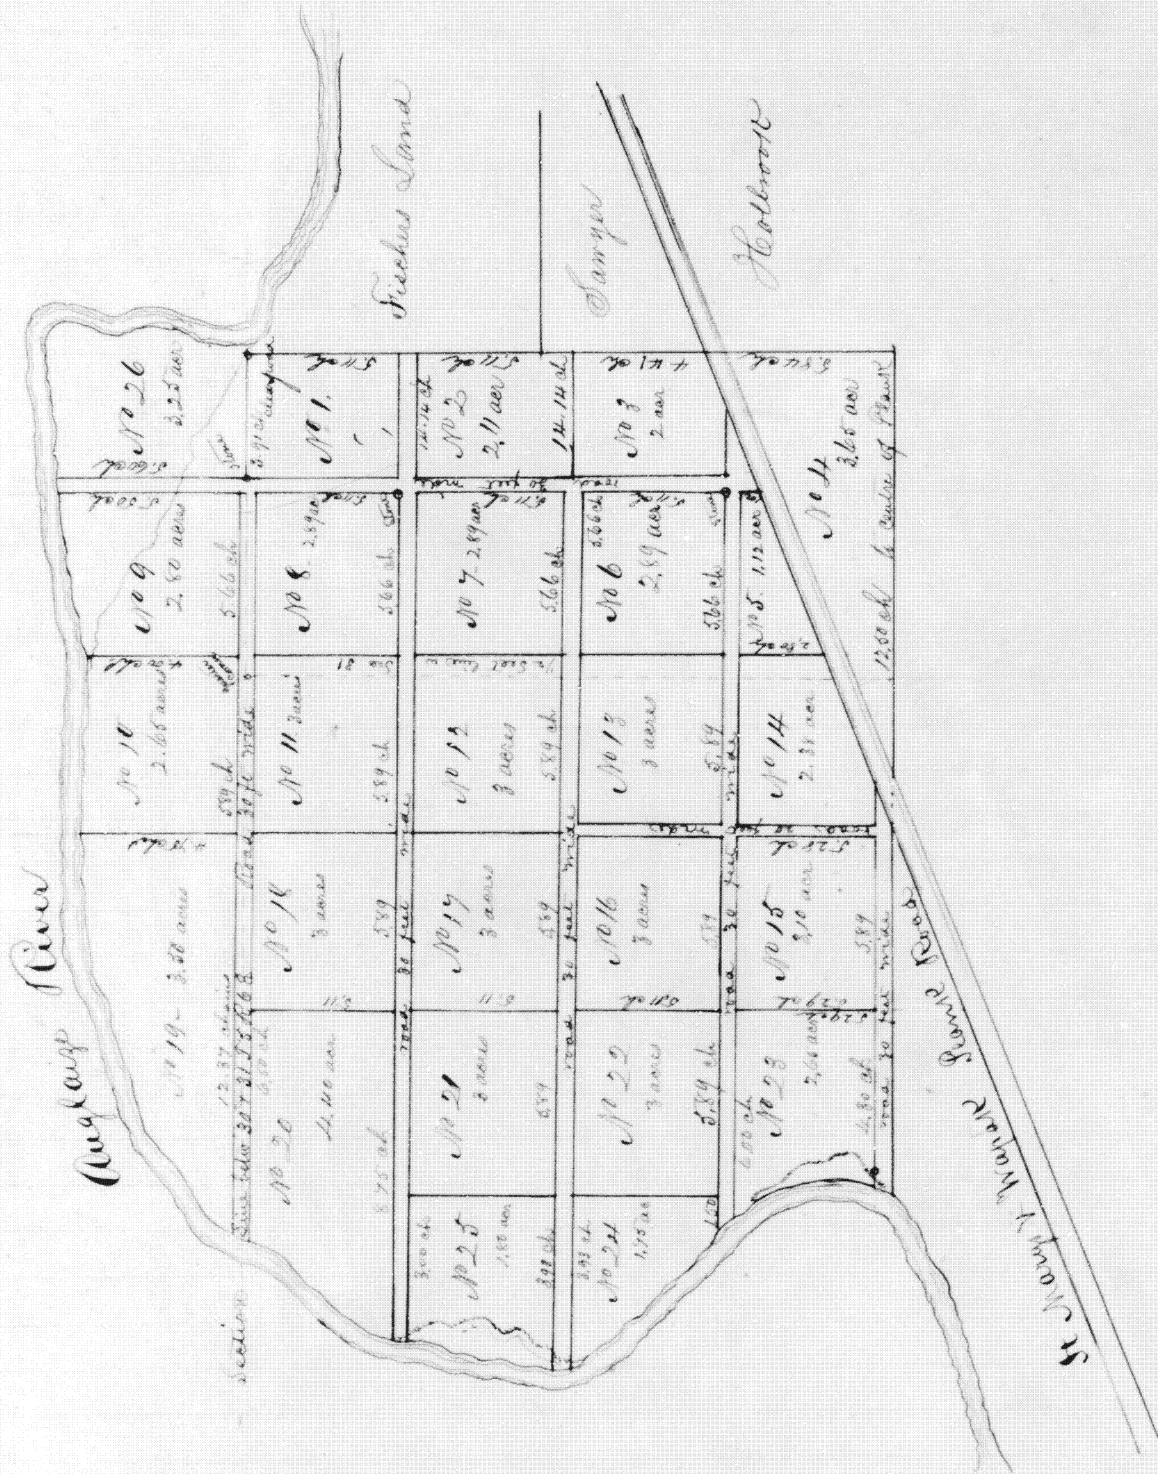

The above Plat represents Andrew Herbstreits Subdivision of the North East fraction of the North west quarter, and a part of the North west of the North East Quarter of Section thirty one and the South west fraction of Section No thirty one (31) lying south of the Auglaize river in Town five, south, of Range six East. The Alleys are all 30 feet wide except the one on the west side of Lots 13 & 14 which is 20 feet. The Areas of all lots lying along said alleys or planned road are calculated to center of the same, except lot No one on the west side. Good limestone monuments are planted at the North corner of Lot No 1, the SE corner of No 8 and the SE corner of No six.

I do hereby certify that the above described Lots were correctly laid off, and so represented on the above plat. January 25th AD 1860. John Cutter, Surveyor

Filed April 20th. Recorded April 27th 1860

Edward Meyer Recorder Abol.