Subdivision of North west qr. of North East qr. & North half of North west qr of Section 16, T. 7. S. R. 4. E.

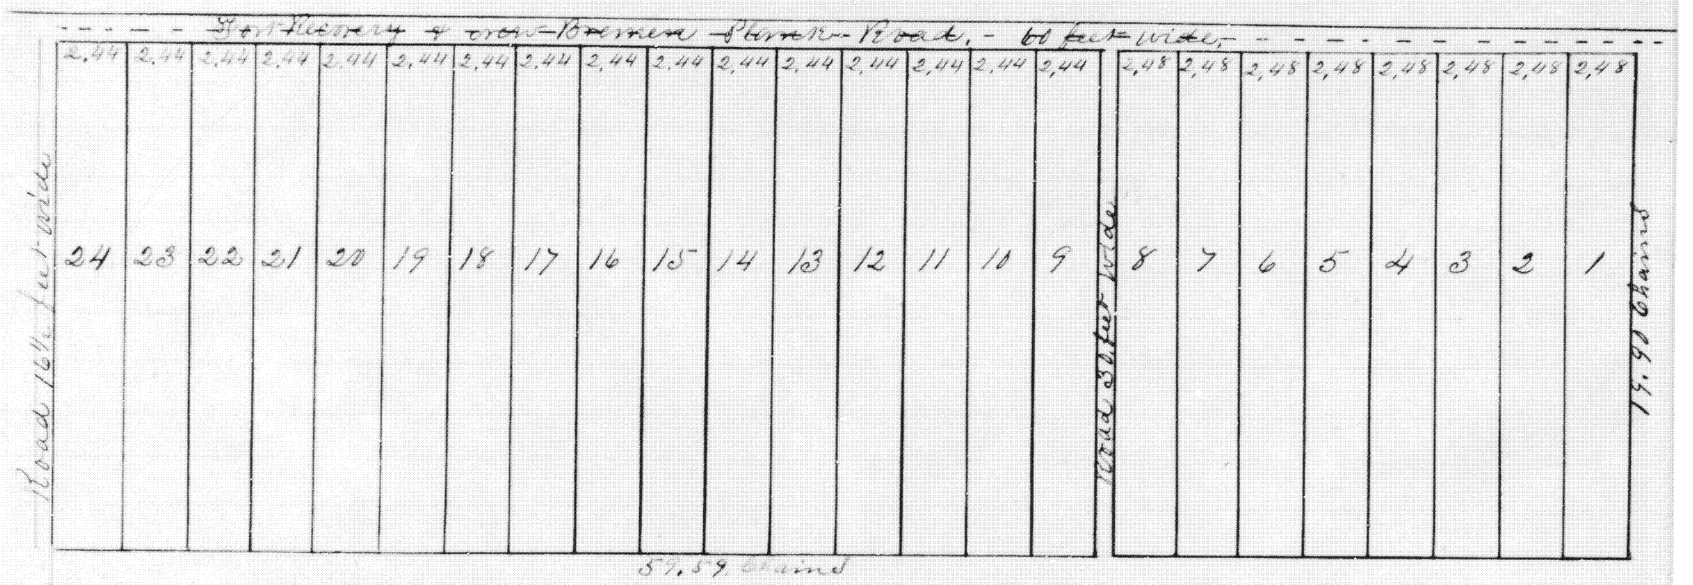

This Map represents Wm Finke's Subdivision, situated and described as follows, The north west quarter of the north east quarter, & the north half of the north west quarter of Section No. 16, Town No. Seven, 7. South, Range No. four, 4. east. This division is divided in twenty four Lots, (24) and two (2) Roads, the width of the Lots, and Roads, are given on Plat; The Lots from No. one, to No. eight are containing four $\frac{84}{100}$ acres, & the Lots from No. nine to No. twenty four, are containing four $\frac{85}{100}$ acres, Scale 1/6 of inch to one Chain, This is a correct & true Survey by,

Wm Kimbacher, C. S.
of Auglaize Co. O, April 9th 1864,

Filed for Record April 25th 1864.
Recorded April 28th 1864,

Jas. H. Simmons, Recorder