


Platt of a Survey of the South half of the South west quarter of Section Twenty
Eight, Town five, S, South of Range Six, East, Made on the 27th May 1864,

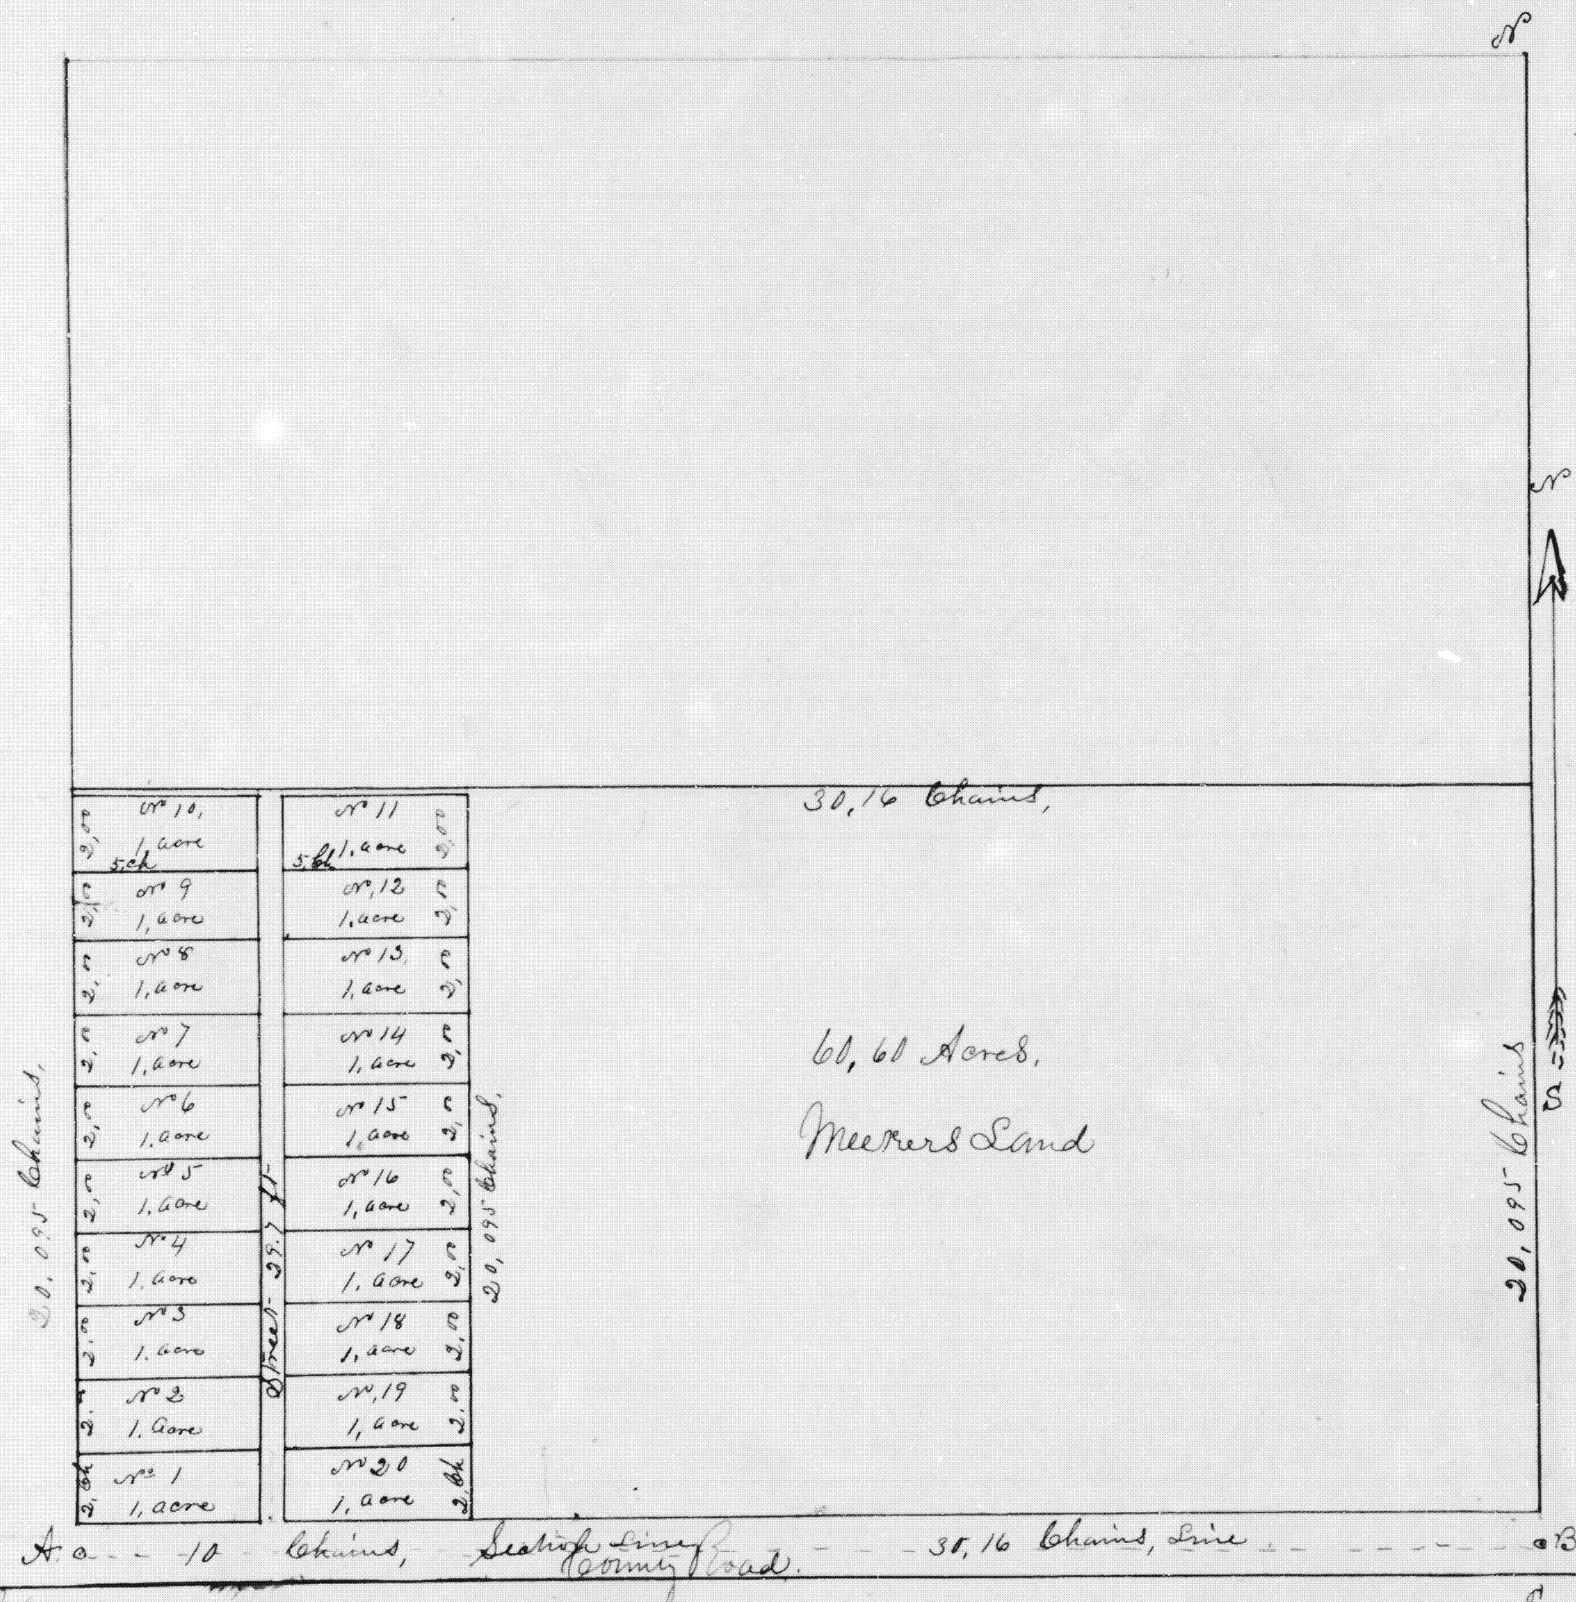

References,

A, Section corner planted a stone, } The lots are laid off on the west end of the of the south half
B, center of Section line planted a stone, } of the south west quarter of Sec 28, T. 5, S. R. 6, E. & are
Twenty rods long by 8, rods wide & contain one acre each
Lots nos. 1, & 20, run to the center of the County road on the south, A street 29 1/2 feet is
laid out between the two tiers of lots, and all the lots run to the center of the street.
I certify that the above is a correct representation of the work done by me on the
ground this 27th day of May A.D. 1864,

Filed May 11th 1866,

Recorded May 12th 1866,

A. W. Rhodes,
Surveyor.

J. H. Shimmers, Recorder,