264

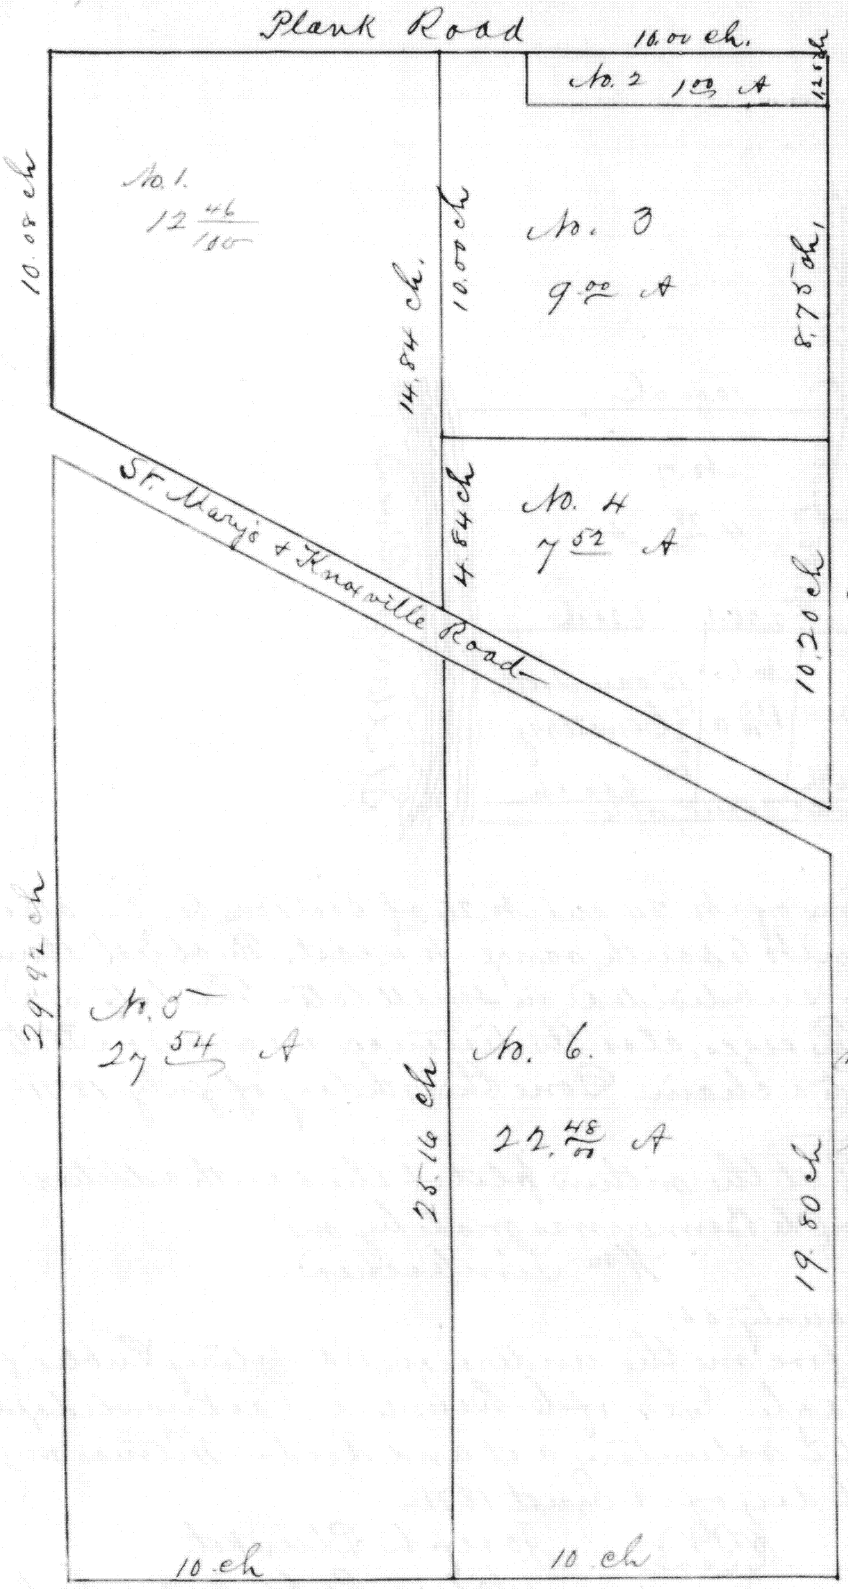

Plat & Survey of the east half of the South west quarter of section No. 2, of Town No 6 South, range No 4 east, containing 80 acres — This eighty acres are divideved in small parcels. Like plat shows. The sizes and distances are given on Plat — Scale one quarter of inch to a chain — St Marys July 7th 1871. Wm Timbacher. Surveyor

George. C. Nagle, Executor of C. Benner deceased, East addetion of out Lots to the town of St Marys —

I hereby certify that the within is a true plat made by me of G. C. Nagle's Executor of C. Benners, East addition of out Lots to the town of St Marys.

Wm Timbacher

The State of Ohio Auglaize Co ss

Personally appeared before me the undersigned Notary Public of said county G. C. Nagle, Executor of C. Benner, and acknowledged the making of said plat above to be his voluntary act and deed. — In testimony whereof I have set my hand and Notorial seal this 10th August 1871.

(Seal) Jon Blunkot
Notary Public A.C.O

Filed August 11th 1871.
Recorded August 11th 1871.

Rel. Murray
Recorder