

270


Plat of continuation of Water street in the town of Wapakoneta Auglaize county Ohio as made by William A. Van Horne. Said continuation being a direct extension of said street from its north terminus crossing the river & Railroad and ending in the county road as shown by red lines in said plat.

Wm. A. Van Horne

March 7th 1871.

The state of Ohio, Auglaize county as Personally appeared before me the undersigned authority in & for said county W. A. Van Horne and acknowledged that he did donate so much ground as is necessary for the extension of Water street in the town of Wapakoneta Ohio, as is shown between the red lines on this plat. as signed and sealed in my Presence: This 7th day of March A.D. 1871-

R. M. Murray (not Seal)
Notary Public

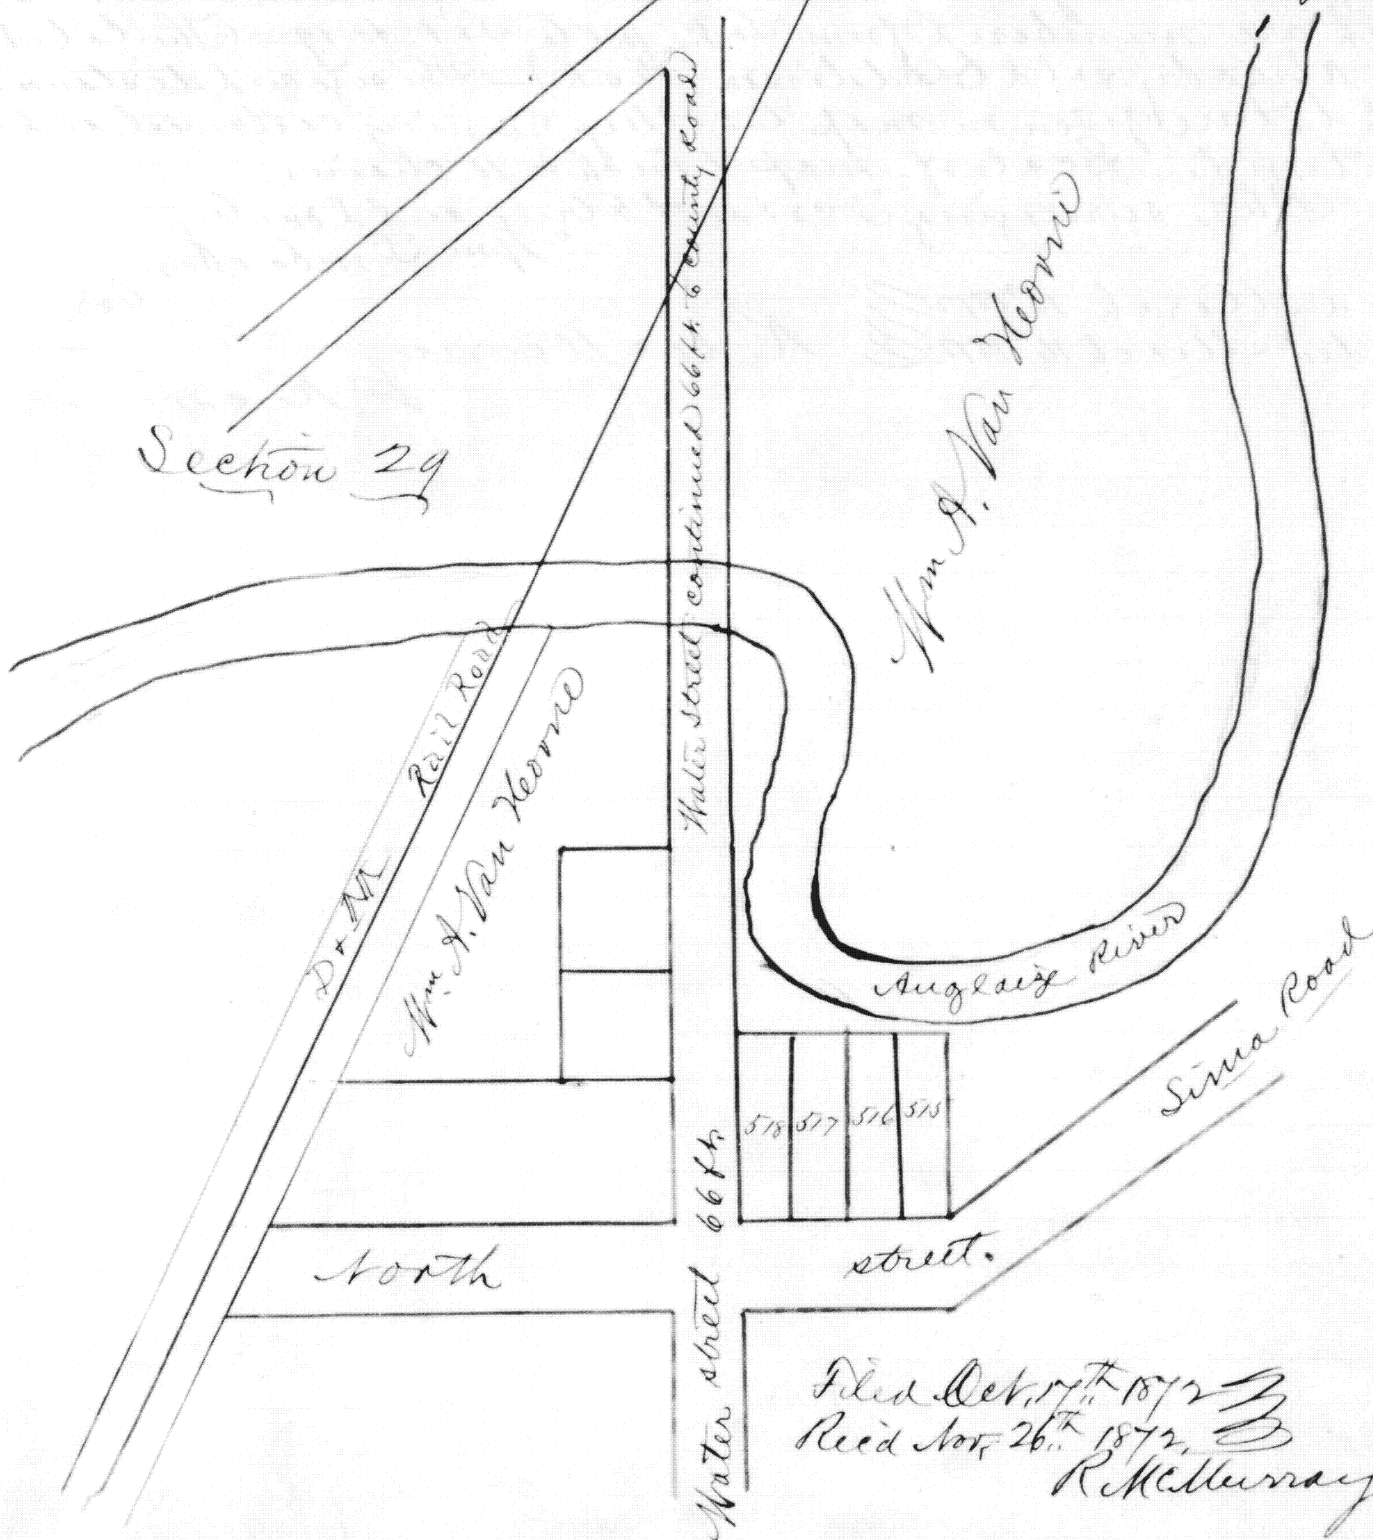

Filed Oct. 17th 1872
Recd Nov. 26th 1872
R. M. Murray Recorder