335

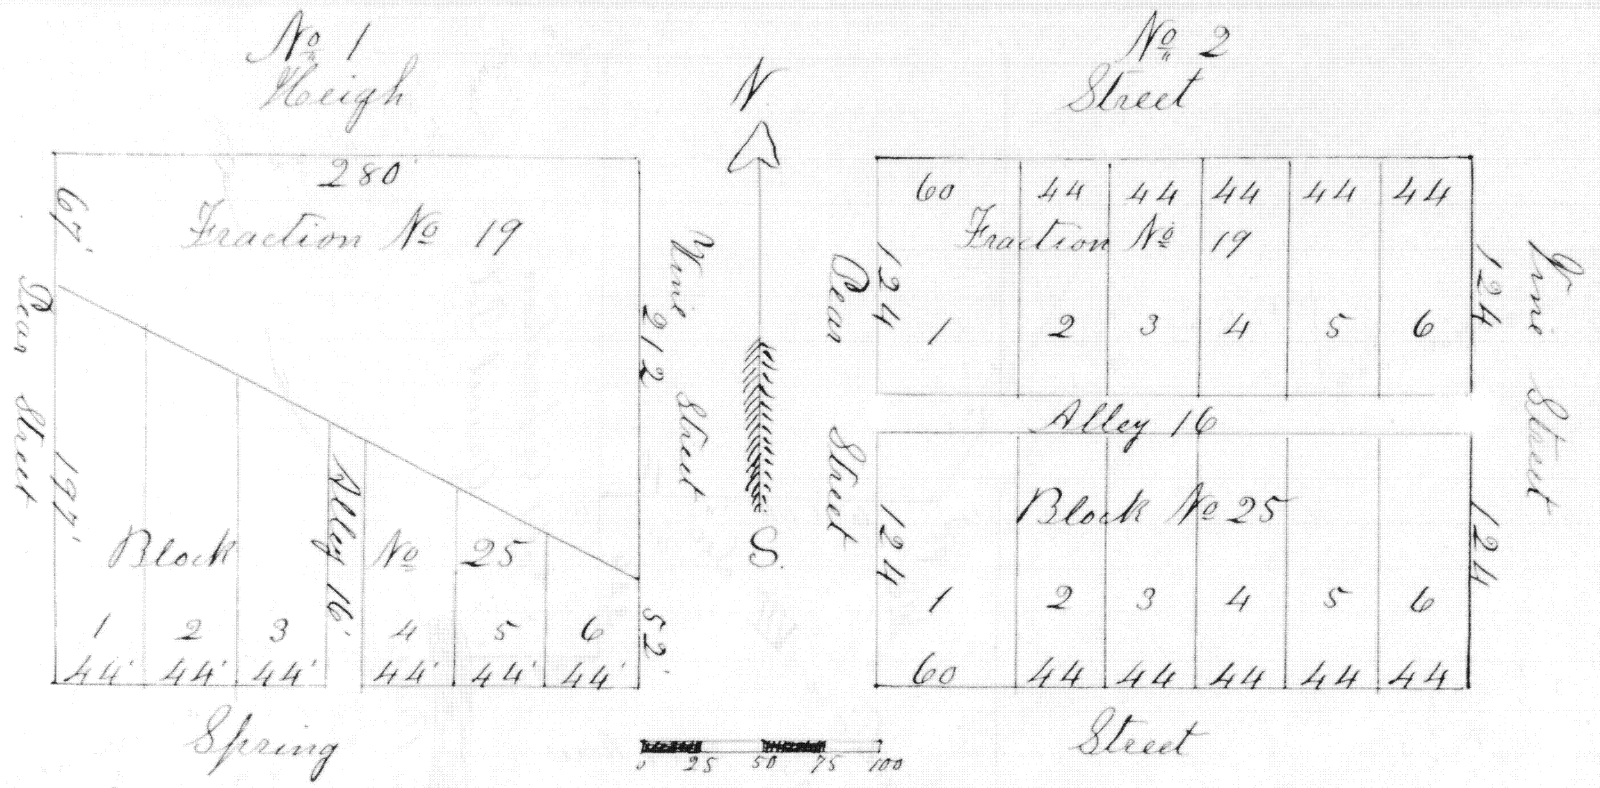

These two Plates represents Block No 25 of the East Addition and the fraction No 19. all of the town of St Marys Auglaize County Ohio. The Object thereof is to Show that Plat No 1. represents the tracts of land above mentioned. and The Plate No 2 represents the tracts of land after alteration by putting both tracts of land into one body and then Subdividing this tract aggin into Inlots.
The Sizes and distance of Inlots and Alley are Given on Plat, also the Number of lots. Scale 3/8 of a inch to 25 feet
I Certify this is a true and Correct Survey done this 2nd day of March, 1881. by

William Limbacher Civ. Eng.

The above alteration was ordered by the undersigned and a petition to the Council of the above mentioned Town for a permission to make Such alteration, was granted on the 5th day of April, 1881.

J. L. Shipman
Propr.

Permission to Vacate Alley running North and South between inlots No. 3 + 4 Block No. 15 East Add. and to open up a Alley 16 ft. wide running East and West through Block No 15 and Fraction No 19 as Shown by Plats in Page 149 Record book, was Granted by the Council of Incorporated Village of St. Marys on the fifth day of April 1881.

Attest O. E. Duncan
Clerk of Corporation.

Filed June 17th 1881.
Recorded July 16th 1881.

Henry Ruck
Recorder