This Plat has been partially re-copied See p. 86

Wapakoneta Van Horn's East Addition.

East Addition to the Town of Wapakoneta Fronts on the Lima Road also fronts on the Bellefontaine Road & Auglaize Street east of the old plat & on the South side of the Auglaize River within bearing N 60 1/2° E. along Lima Road, They are all 80 feet front 150 feet back except Lots 1, 2, 3, 4 & 16.

I do hereby certify this Plat and field notes to be correct as laid off by me May 30th 1837.

M. Letherman
Surveyor.

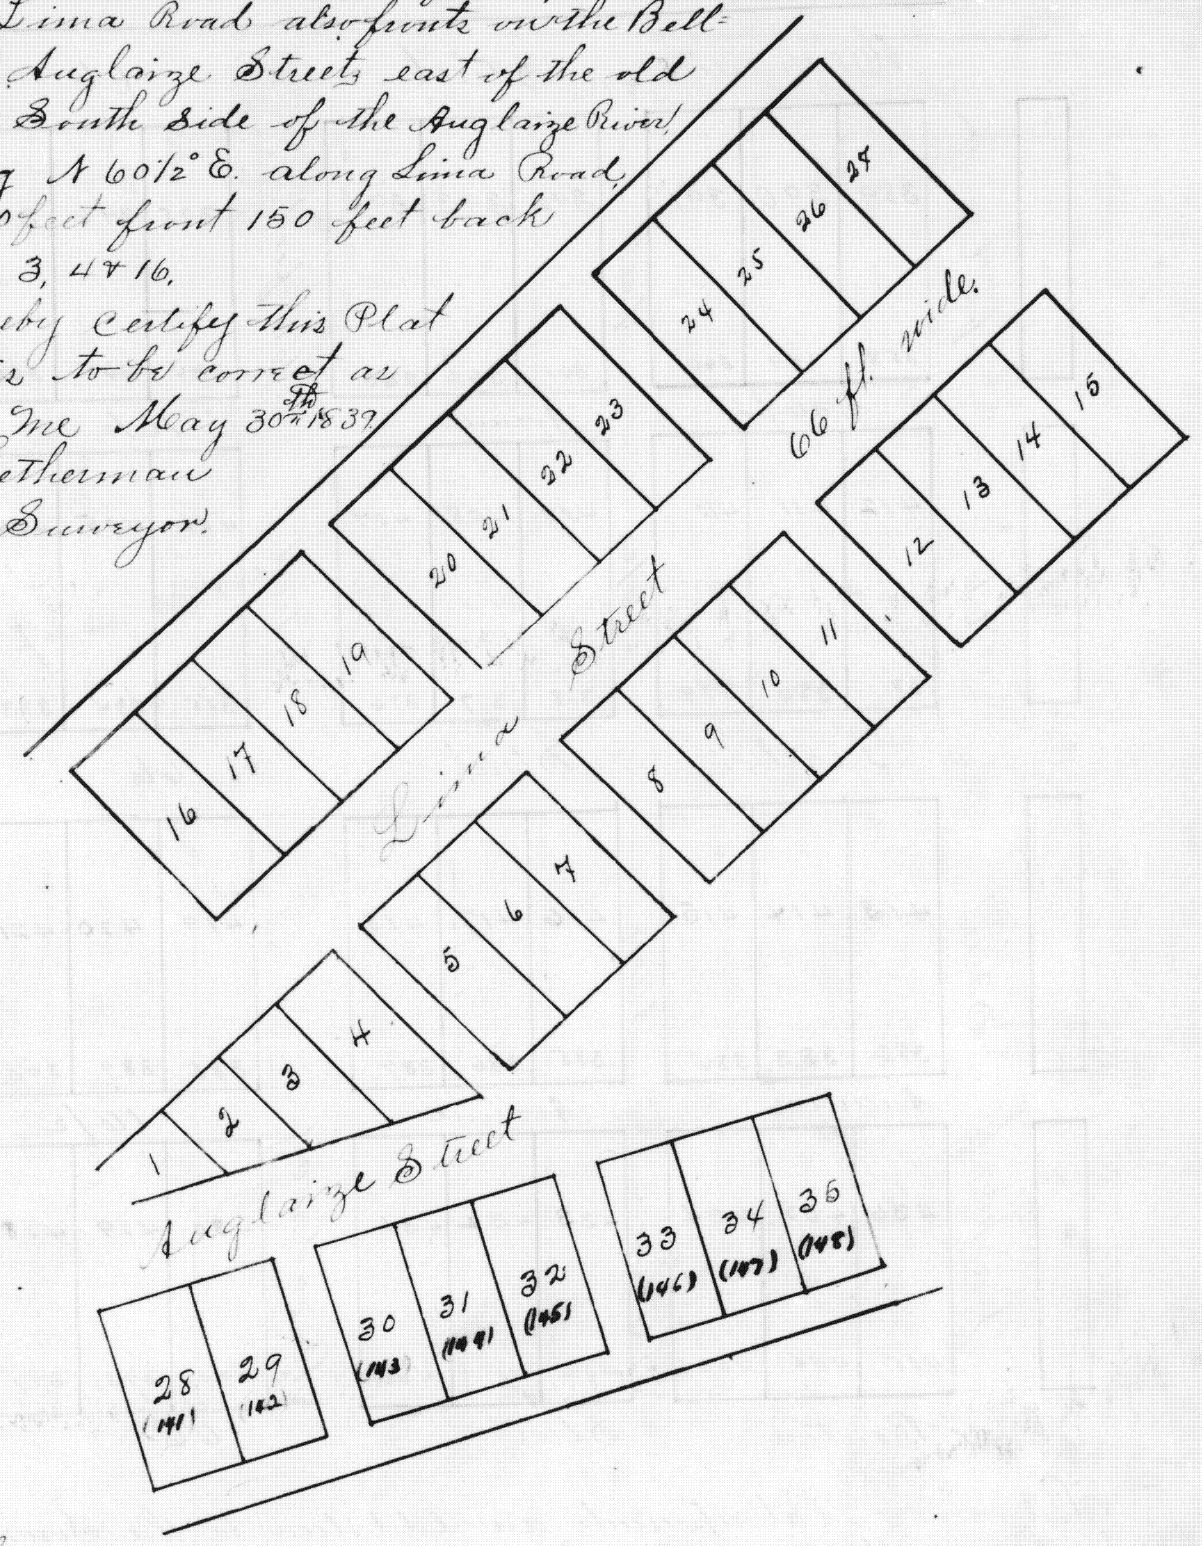

State of Ohio
Allen County ss.

Personally appeared before me a Justice of the Peace in and for said County Thomas B. Van Horn and acknowledged the above Plat of the East Addition of the Town of Wapakneta to be his voluntary act & deed for the purposes therein expressed, Signed and acknowledged before me the 3rd day of June A.D. 1839.

L. H. Dile J. P.

Presented June 3rd 1839. & recorded the 3rd day of August following.

John Ward
Recorder

Transcribed by me Janu. 12th 1850

Transcribed by order of the Commissioners of Auglaize County, Ohio at their Sept. Setting 1853.

C. G. Galenzio Recorder A. C. C.