


Mrs. C. S. Lutterbin East Addition to the Town
of New Knoxville Auglaize County Ohio

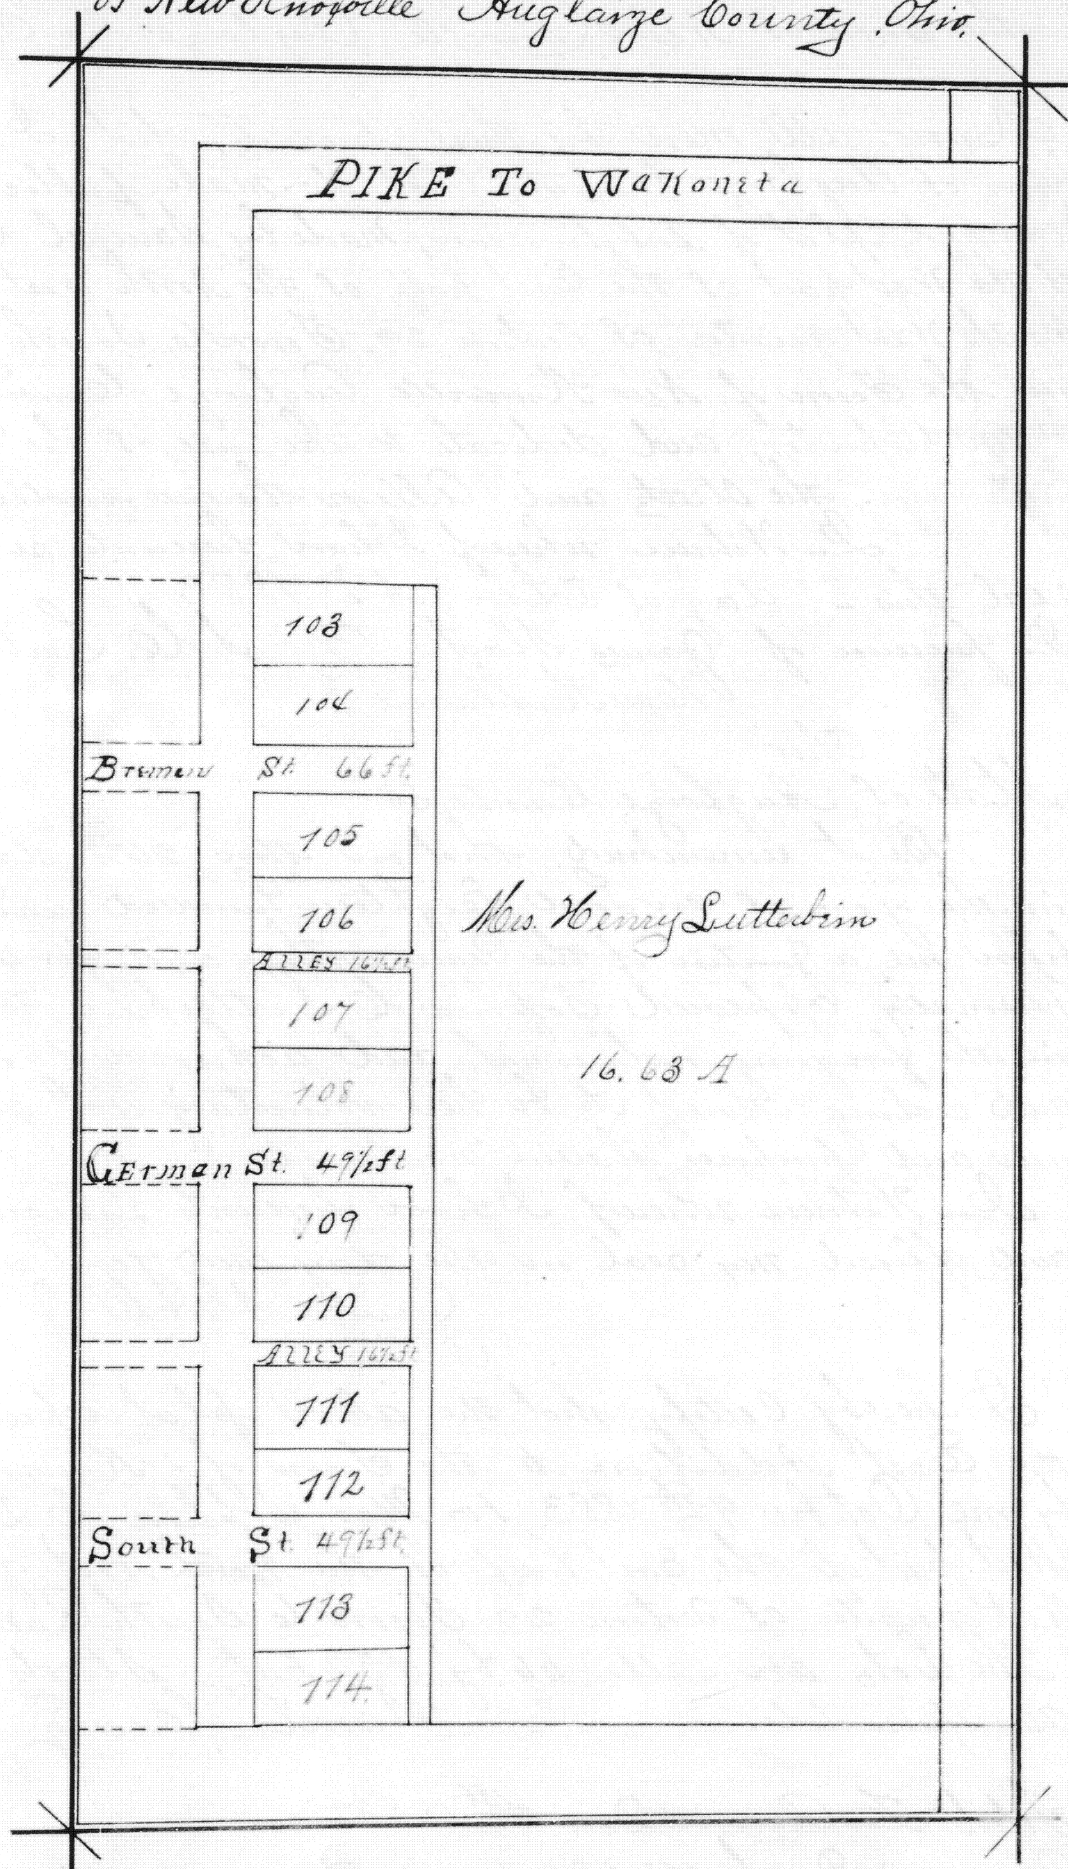

L₃ For record see next page (256)

Description of Mrs. L. S. Lutterbrin's East Addition to
the Town of New Knoxville Auglaize Co, Ohio

Know all men by these presents, that I Sophia C. Lutterbrin, of Auglaize County Ohio, do make public and adopt the annexed plat of subdivision, made by Samuel Craig, Surveyor, of the West part of the East half of the North West quarter of the North West quarter of Section 29, Town 6, South Range 5 East in the Town of New Knoxville Auglaize County Ohio of which I am proprietor, and dedicate to the use of the public forever as highways, the streets and Alleys therein indicated and named.

In Witness whereof I have hereunto set my name and seal this - day of October A.D. 1883.

In presence of James Slack S. C. Lutterbrin
Hew. Kuhlman Seal

Ohio
State of Auglaize County ss:

Be it remembered, that on this 26th day of October in the year of our Lord Eighteen hundred and eighty three before me, a Justice of the Peace within and for said County personally appeared Sophia C. Lutterbrin, the Grantor named in the foregoing instrument, and acknowledged the signing and sealing thereof to be her voluntary act and deed for the uses and purposes therein mentioned.

In Witness whereof I have hereunto subscribed my name and affixed my seal on the day and year above mentioned.
James Slack J. P.

I hereby Certify that the above plat represents correctly the East Addition to the Town of - Knoxville as surveyed by me October 9th 1883, for Mrs. Sophia C. Lutterbrin in the West part of the East half of the North West quarter of the North West quarter of Section 29 Town 6 South Range 5 East.

The Lots are all 66 by 132 feet, Streets and Alleys as represented.

Samuel Craig
Surveyor

Filed for Record Dec. 1st 1883

Recorded Dec. 10th 1883

H. C. Settlage
Recorder

H. C.