


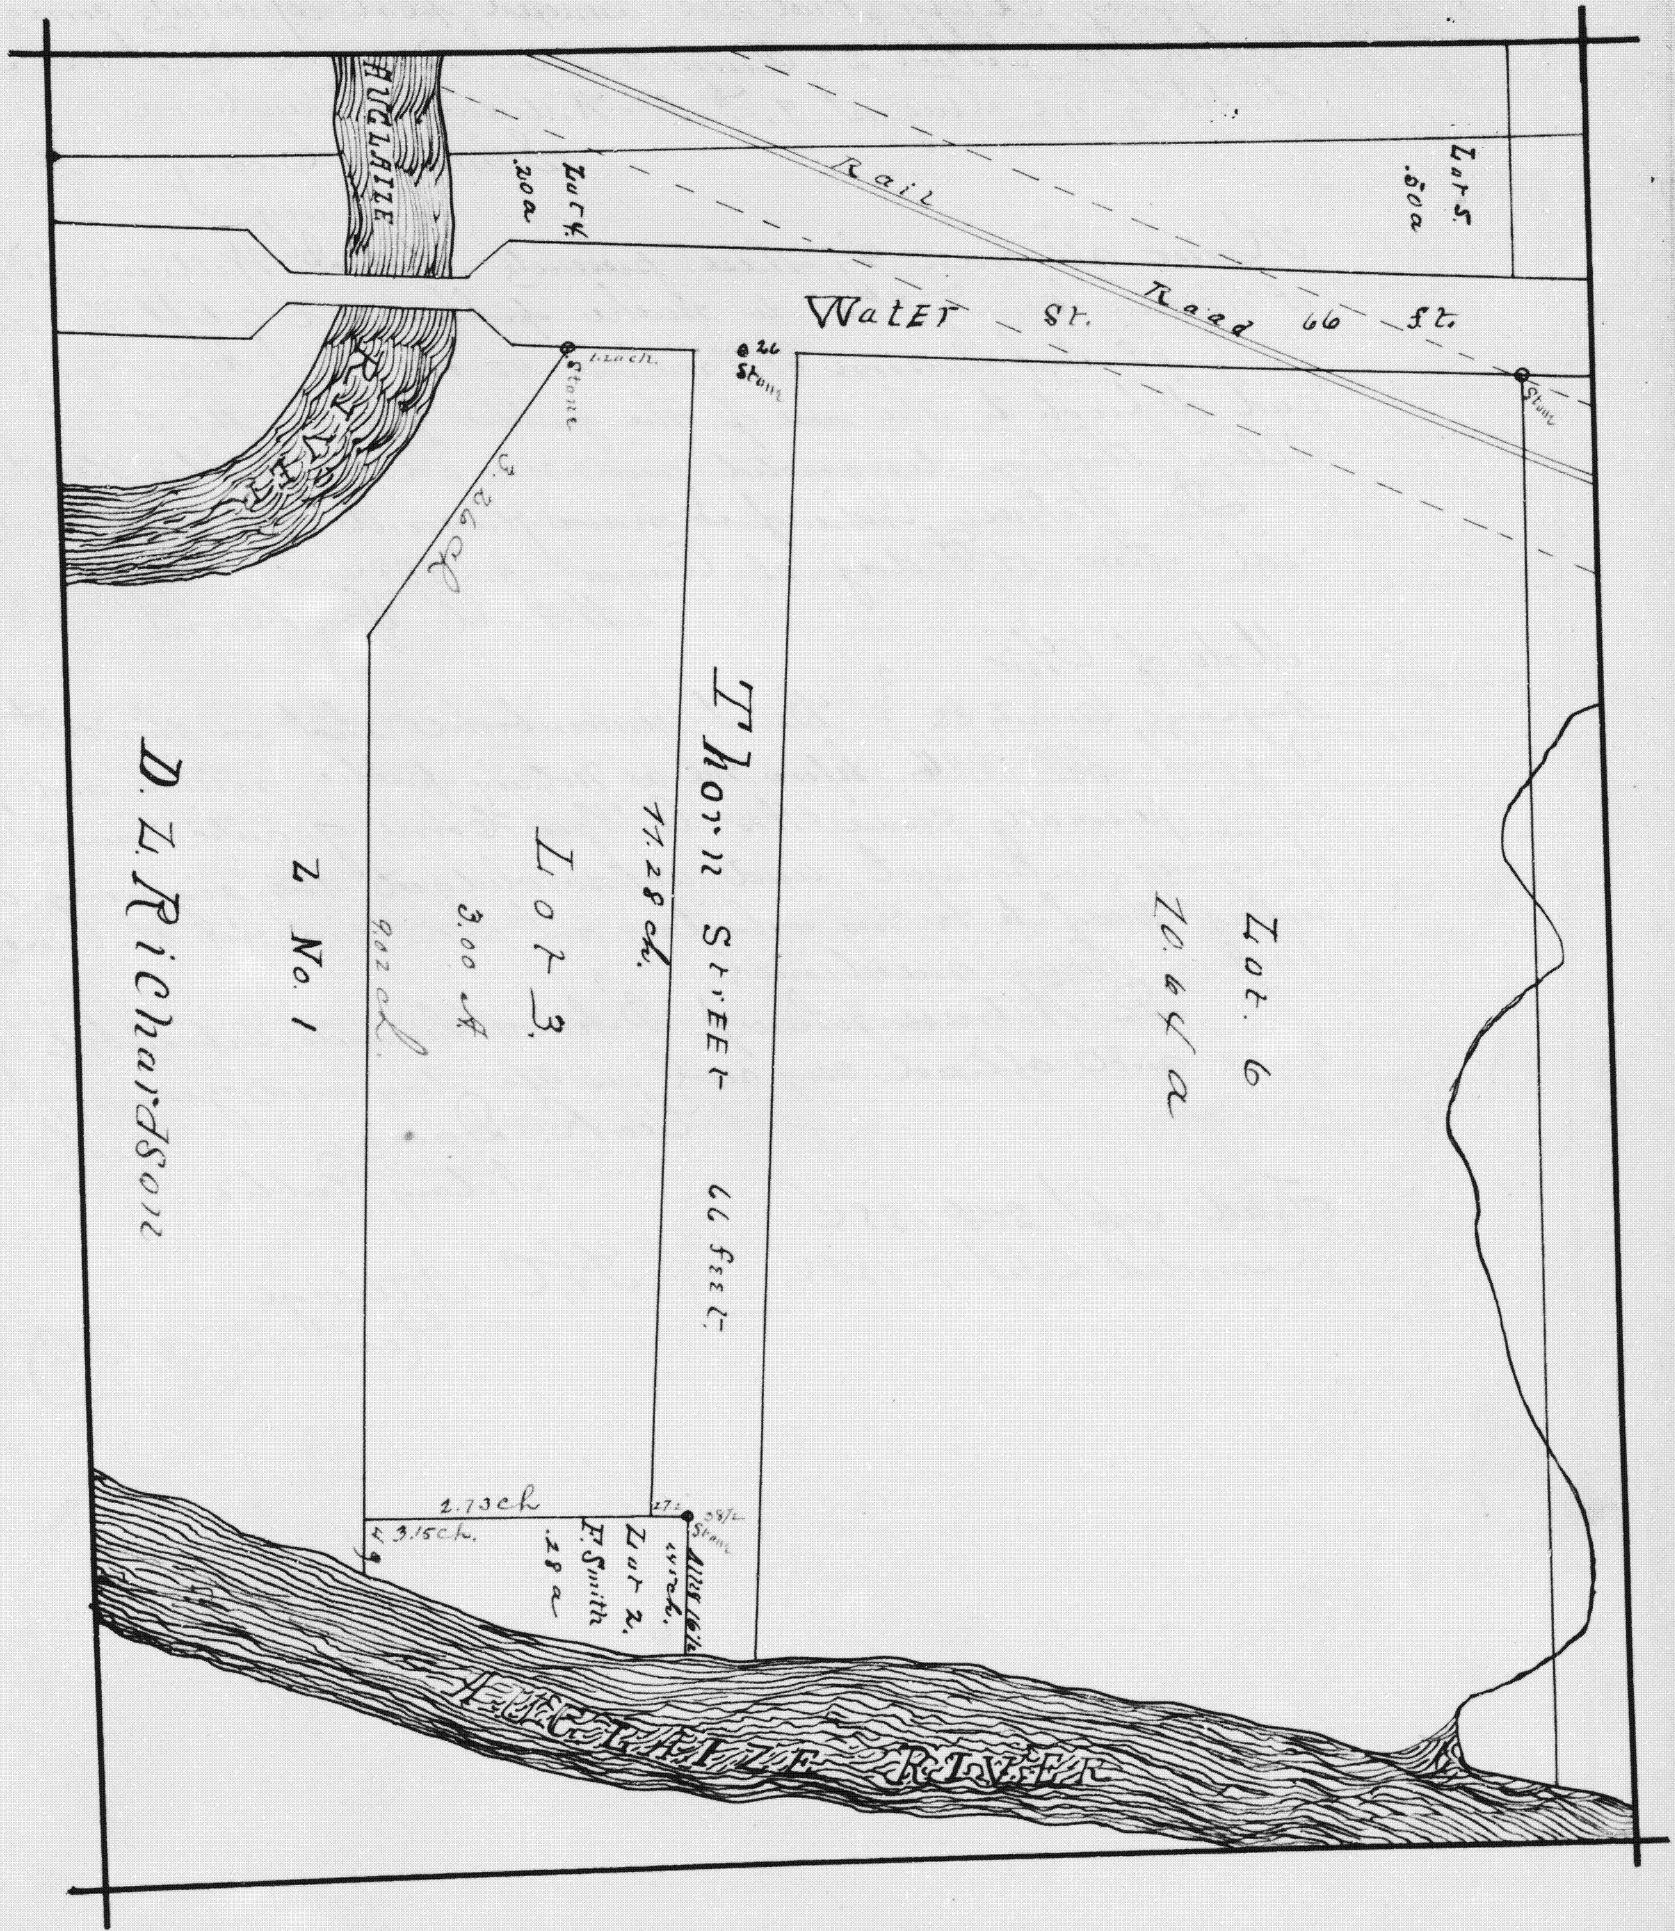

This Plat presented to Council, Village
 Wapakoneta September 12th, approved
 Wapakoneta September 12th, 1884
 A. M. Kuhn
 President Council

[Signature] Inderscription see next page (258)

Vau Korn
 Subdivision Tract 12 Wapakoneta, Ohio

I hereby certify that the annexed plat represents correctly
 Tract 12 Section 29, Town 5 South Range 6 East as sub-
 divided by me August 9th for William A. VauKorn

Samuel Craig
 Surveyor

Know all men by these presents that I William A. VauKorn
 of Warren County, Ohio do make public and adopt the annexed
 plat of Sub-Division of Tract 12 of which I am proprietor
 and dedicate to the use of the public forever the streets and
 Alleys therein designated and named as Public Highways.

In Witness whereof I have hereunto set my hand and
 seal, this 11th day of August A.D. 1884

Wm A VauKorn

Seal

State of Ohio
 Auglaize County ss. } We it remembered that on this 11th day of
 August A.D. 1884. before me a Notary public within and for said
 County, personally came Wm A VauKorn, grantor named in the
 foregoing instrument, and acknowledged the signing and
 making thereof to be his voluntary act and deed for the uses and
 purposes therein mentioned.

In Witness whereof I have hereunto subscribed my
 name and affixed my seal on the day and year last above
 written.

Geo. R. Davis
 Notary Public

Seal

Filed Sept. 2nd 1884

Recorded Sept. 17th 1884

H. C. Stollage

Recorder A. C. O.