

LOCATION PLAN ~ PIQUA ST. MARYS ROAD


S.R. 66 - 12.33

SHELBY & AUGLAIZE COUNTIES
McLEAN & JACKSON TOWNSHIPS

Scale 1" = 200'

SHELBY COUNTY
AUGLAIZE COUNTY
SHE - 66 12.33-12.54
AUG - 66 0.00

FED. RD. DIVISION	STATE	PROJECT	TYPE FUNDS
2	OHIO		

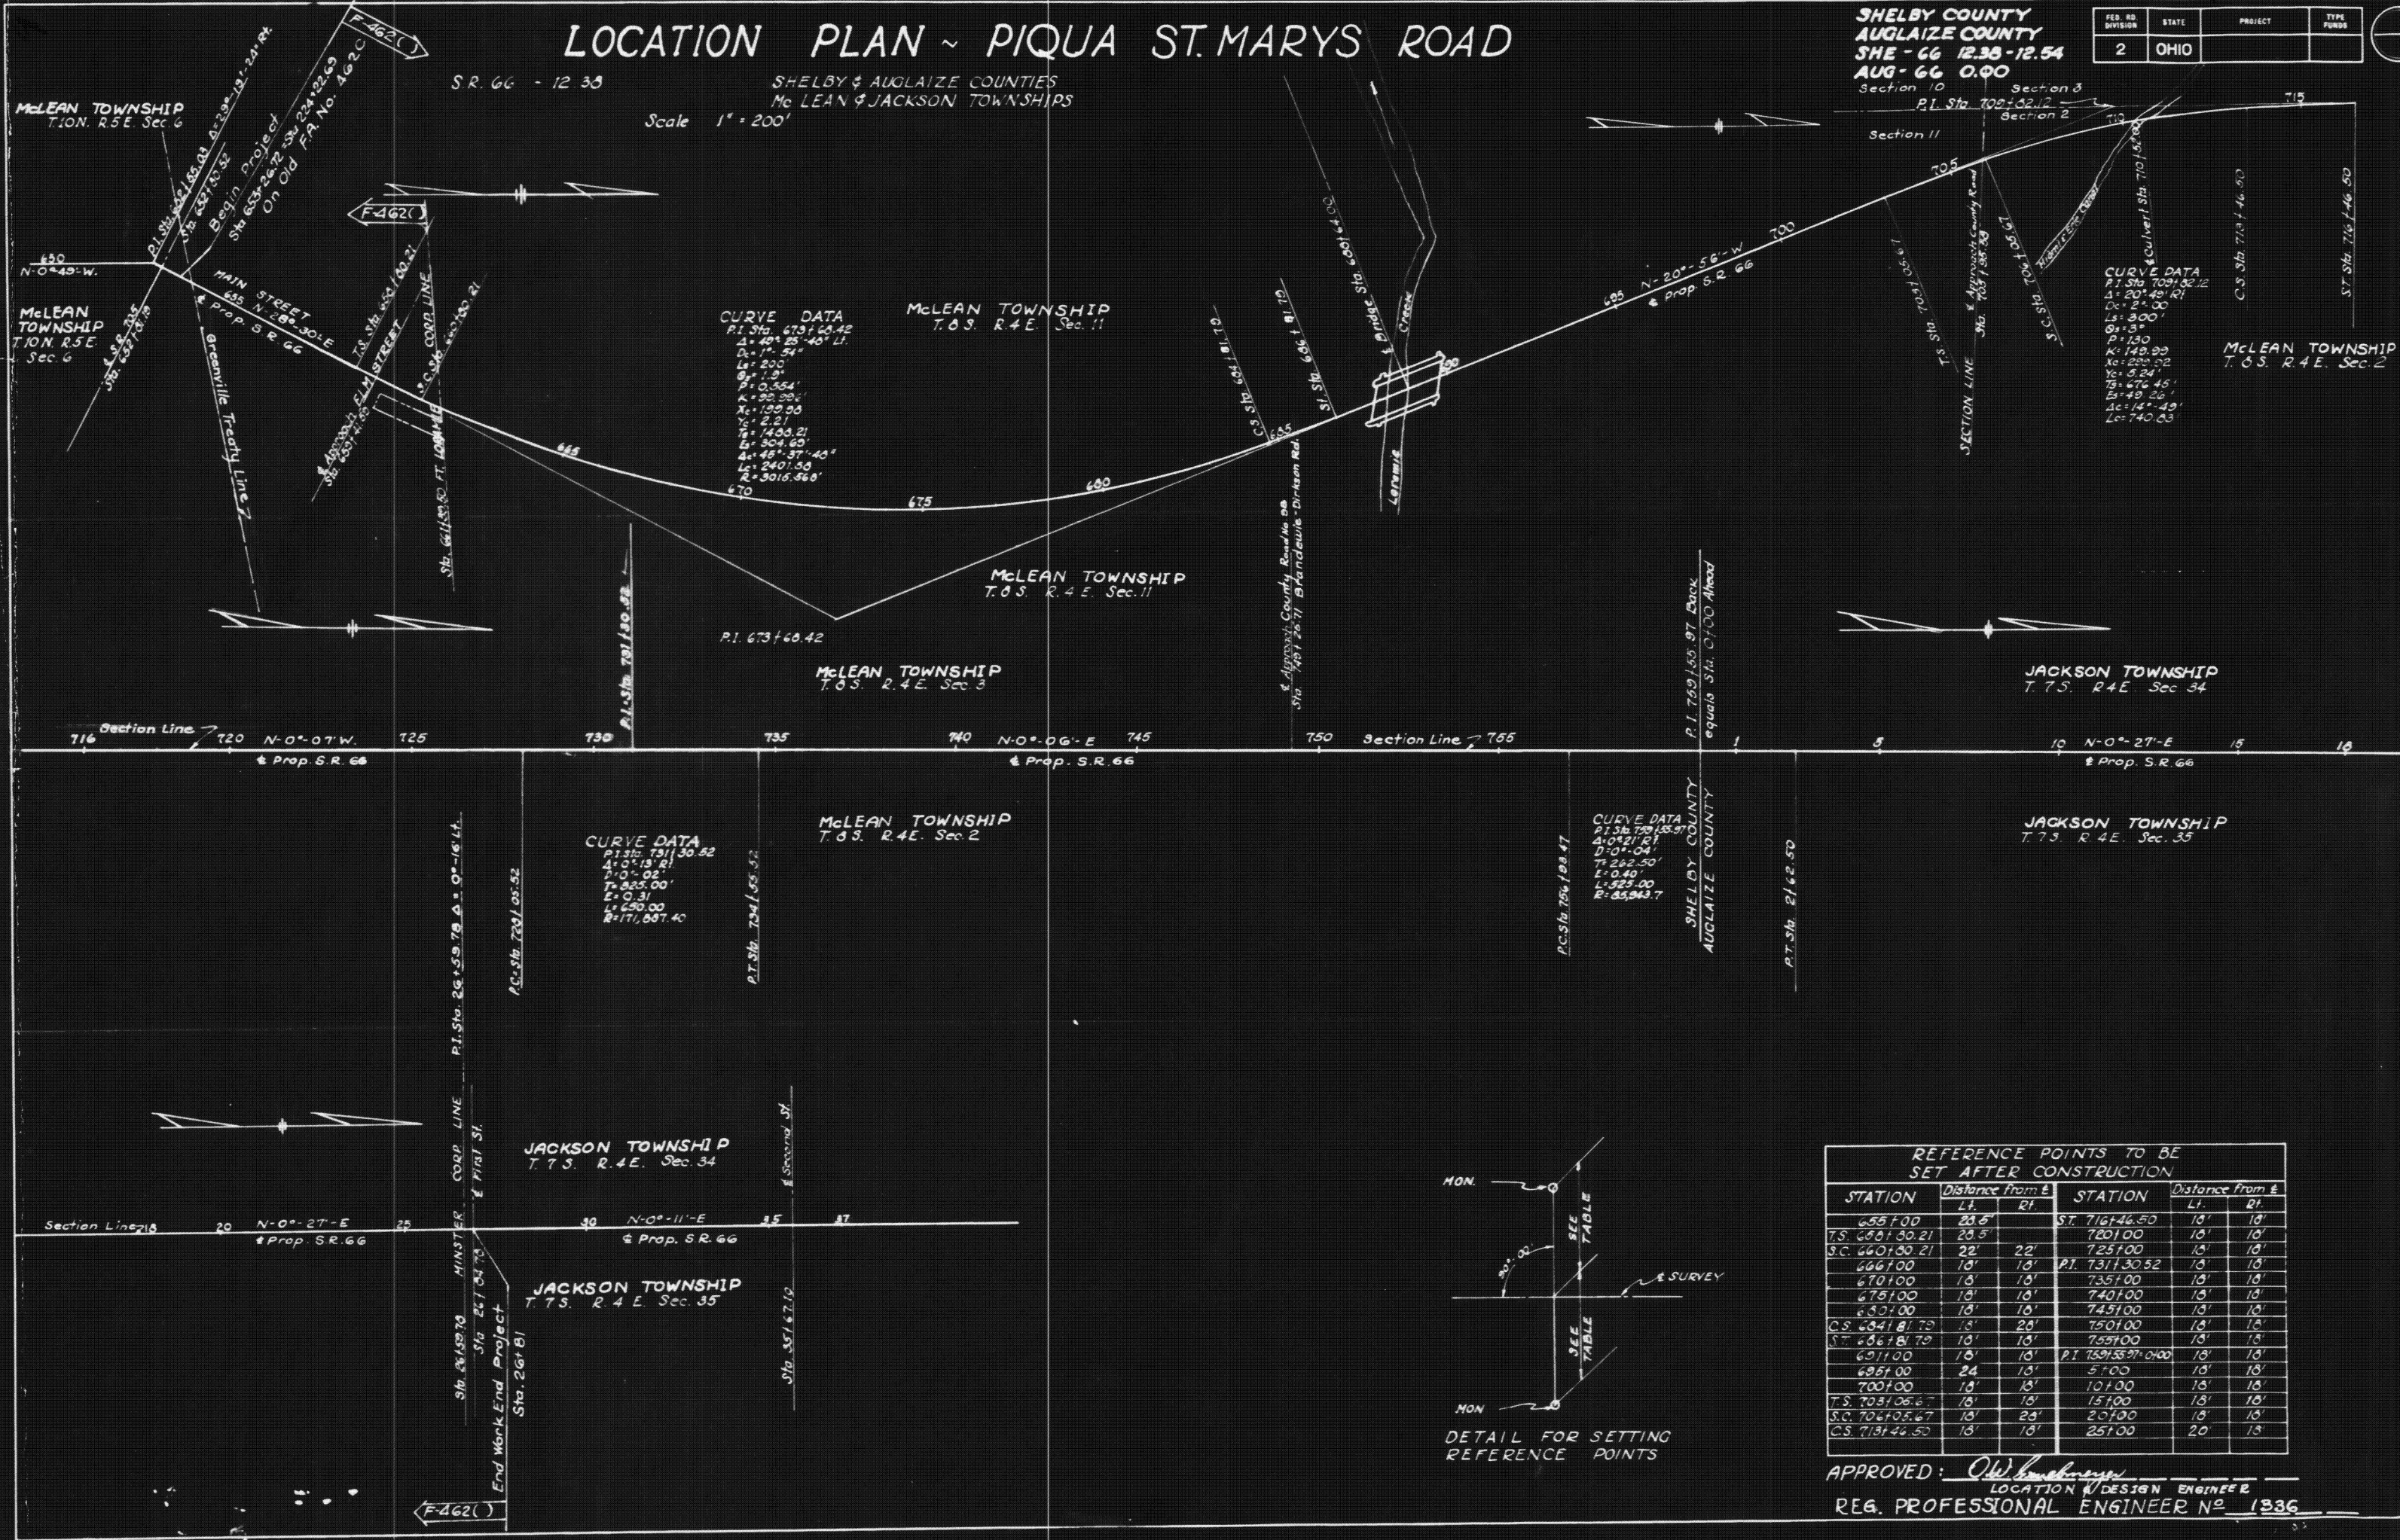

APPROVED: *Oldham*
LOCATION DESIGN ENGINEER
REG. PROFESSIONAL ENGINEER NO. 1336