



State of Ohio Auglaize County, 2.2
Received 1978
at 2:22 P.M.
Recorded 1978
Page 65
1.51
Recorder, Auglaize Co., Ohio

CENTERLINE SURVEY PLAT

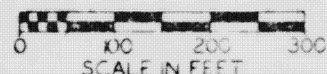

CITY OF ST. MARYS
ST. MARYS TOWNSHIP, T6S R4E
AUGLAIZE COUNTY, OHIO

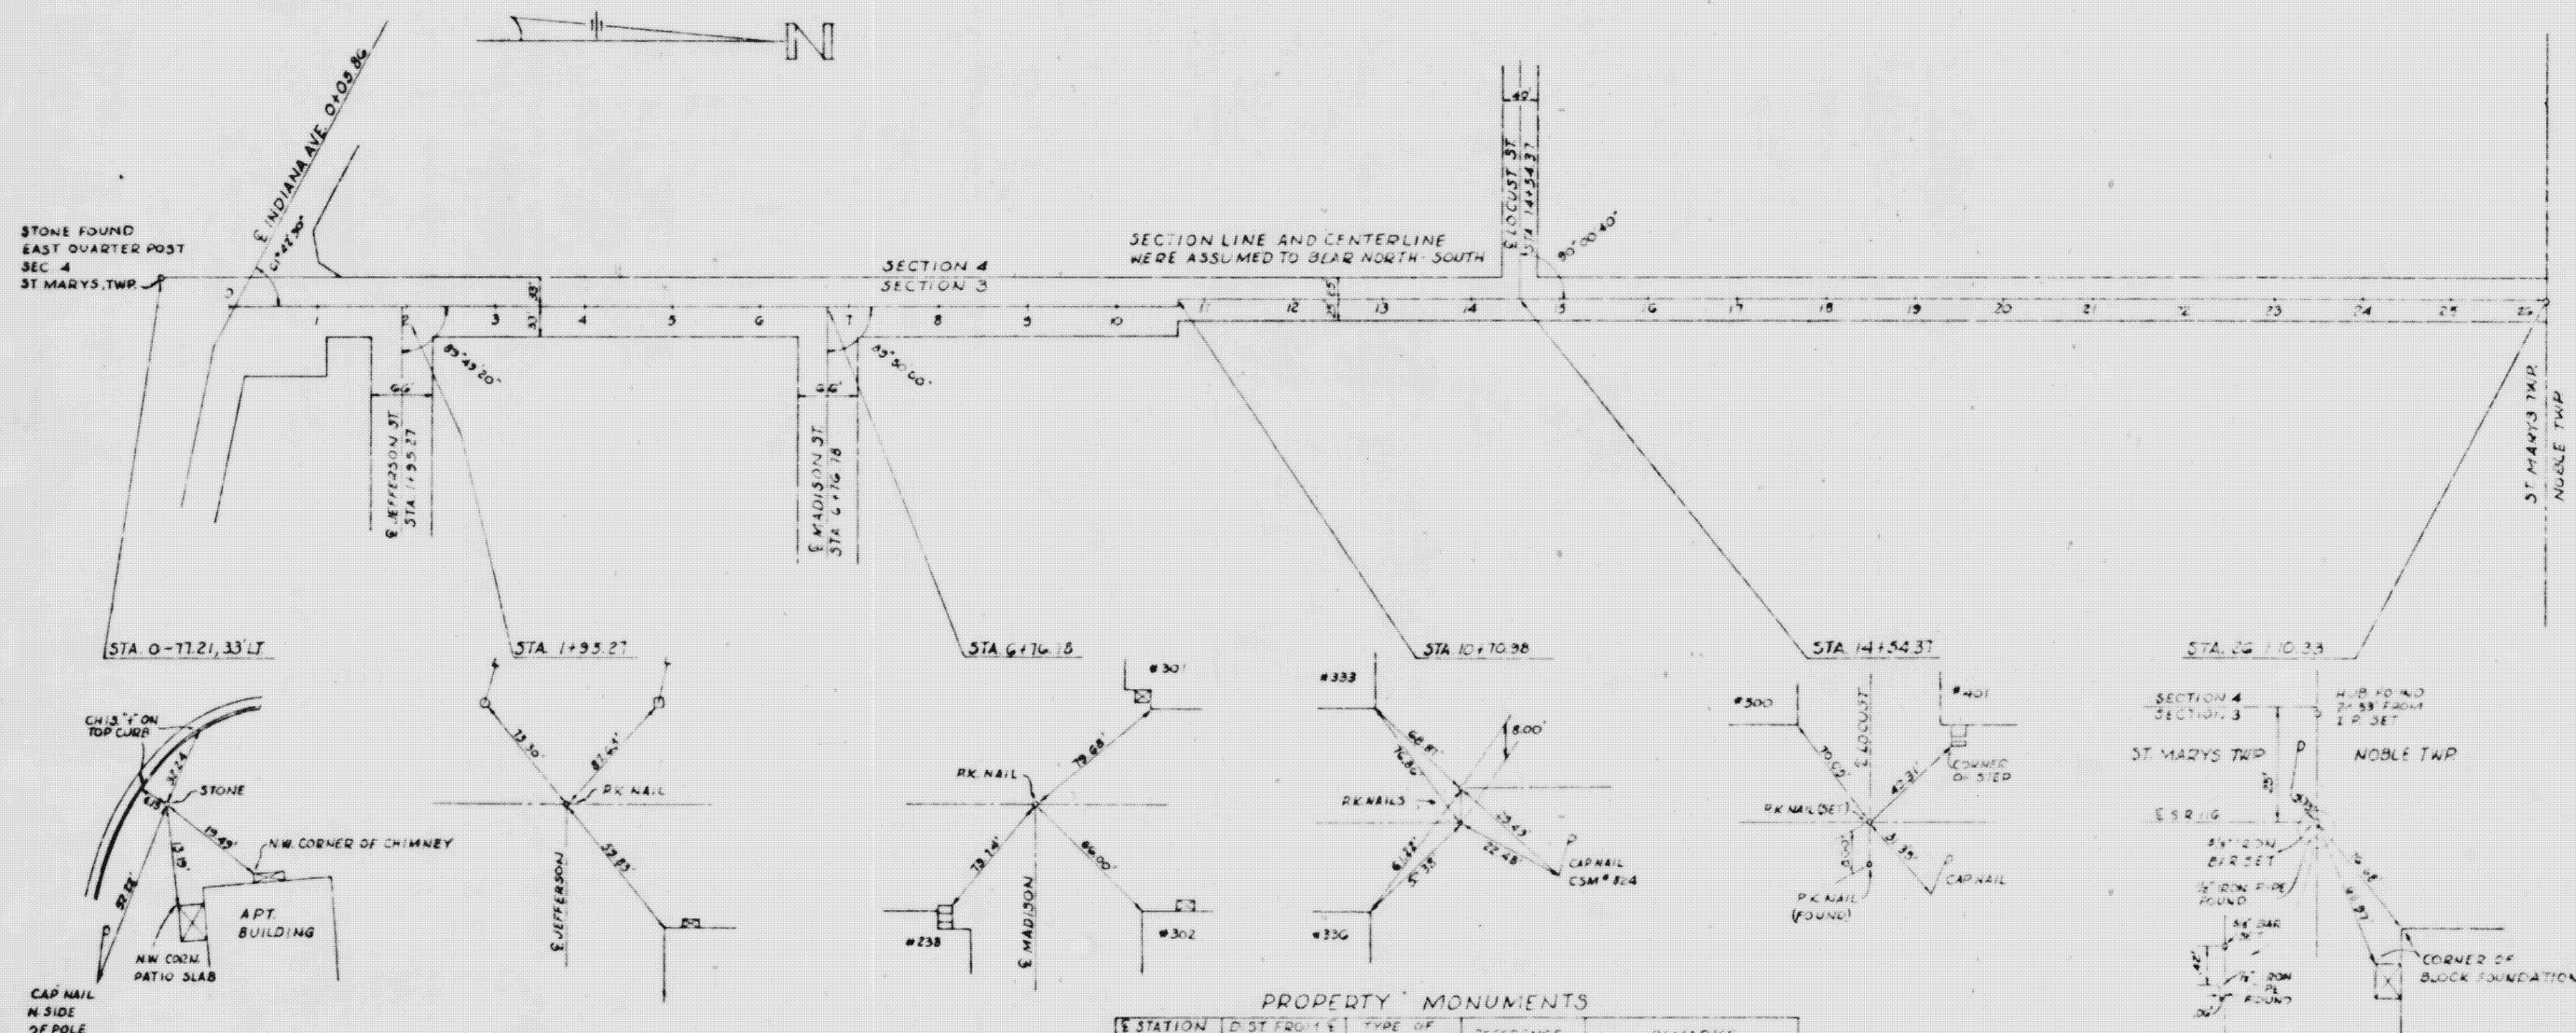

POINTS USED TO ESTABLISH CENTERLINE

STATION	DIST FROM LEFT	DIST FROM RIGHT	REMARKS
0-11.21	33.00'		REFERENCE FROM CITY RECORDS
1+56.27	0	0	REFERENCE FROM CITY RECORDS
6+76.78	0	0	REFERENCE FROM CITY RECORDS
14+54.37		8.00'	

PROPERTY MONUMENTS

STATION LOCATION	DIST FROM LEFT	DIST FROM RIGHT	TYPE OF MONUMENT	REFERENCE	REMARKS
2+49.50	31.80		2" D. SPOKE	PROP CORNER	
3+53.45	31.43		IRON PIN	PROP CORNER	
5+56.59	33.24		IRON PIN	PROP CORNER	
6+83.45	33.01		IRON PIN	PROP CORNER	
11+59.98	32.97		IRON PIN	PROP CORNER	
8+39.48	32.60		IRON PIN	PROP CORNER	
9+72.99	32.33		IRON PIN	PROP CORNER	
11+08.04	23.60		IRON PIN	PROP CORNER	
11+66.93	30.27		IRON PIN	PROP CORNER	
12+92.15	29.72		IRON PIN	PROP CORNER	
13+01.8	28.57		IRON PIN	PROP CORNER	

I CERTIFY THIS TO BE A TRUE DELINEATION OF THE CENTERLINE OF DISTANCE RD. (STATE ROUTE 116) AS ESTABLISHED BY THE CITY OF ST. MARYS UNDER MY SUPERVISION AND THAT THE TYPE AND LOCATION OF MONUMENTS FOUND AND PLACED ARE SHOWN CORRECTLY HEREON.

MICHAEL L. WARDROCK, P.E. #6199