RE-SURVEY OF PAUL L. AND VIRGINIA L. STEVA PROPERTY

Rev. 3/20/80

Note: This plat supersedes - Resurvey of Steva Property - Platbook Cabinet A, Page 41

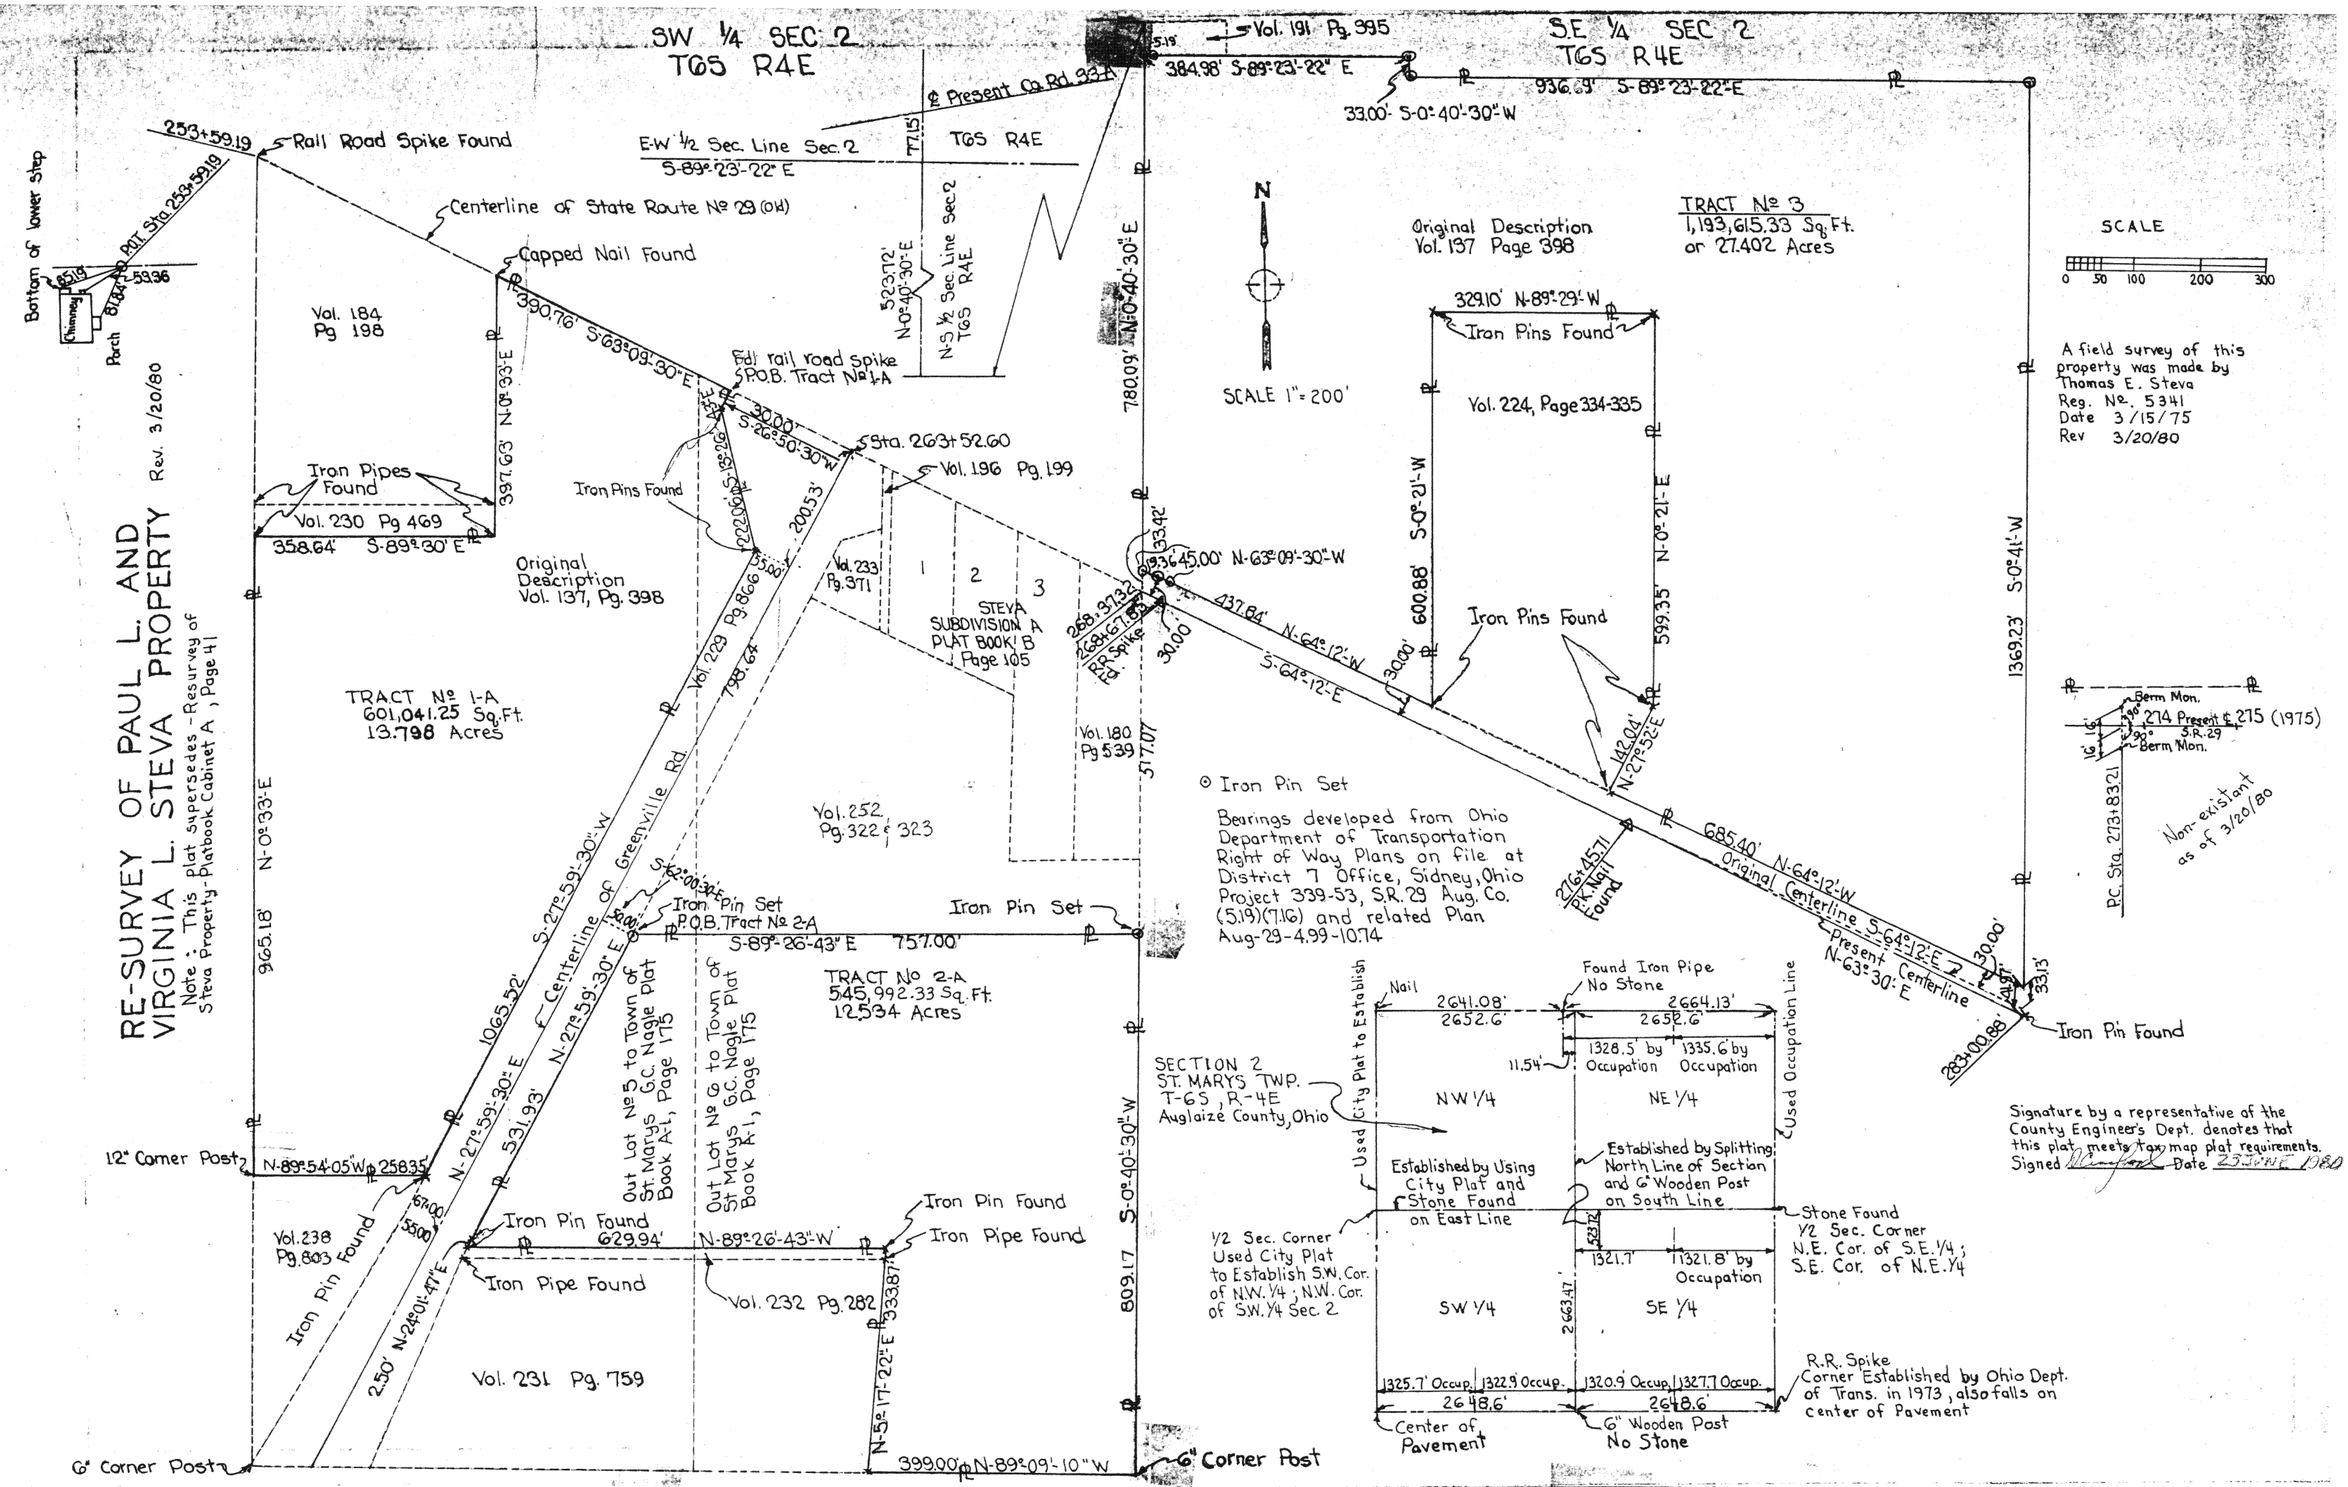

Signature by a representative of the County Health Dept. denotes compliance with Health Regulations. Signed: _____ Date _____	Signature by a representative of the Auglaize County Regional Planning Commission denotes approval of this plat. Signed: _____ Date _____
Signature by a representative of City with 3 mile limit jurisdiction or Twp. Trustees or Village with zoning jurisdiction denotes approval of this plat. Signed: _____ for political S. D. of: _____ Date _____	Signature by a representative of the County Engineer's Dept. denotes that this plat meets tax map plat requirements. Signed: _____ Date _____

Client: Paul L. & Virginia L. Steva
County: Auglaize Twp. St. Marys Sec. 2
Drawn by: L. G. D. Scale: see indicator Drwg. No. 1
Checked by: T. E. S. Date: 3/20/80
Sheet 1 of 1 (T 6 S; R 4 E)

185582

2:35

State of Ohio Auglaize County, S. S.
Received June 24 1980
at 2:35 o'clock P. M.
Recorded June 24 1980
Vol. No. 19 Page A-121
8 35

L. Roy H. Knua
Recorder, Auglaize Co., Ohio

A- A-121