JAMES JOHNS SURVEY

PART OF THE NORTH ½ OF SECTION 12, NOBLE TOWNSHIP, T-5-S, R-4-E, AUGLAIZE COUNTY, OHIO

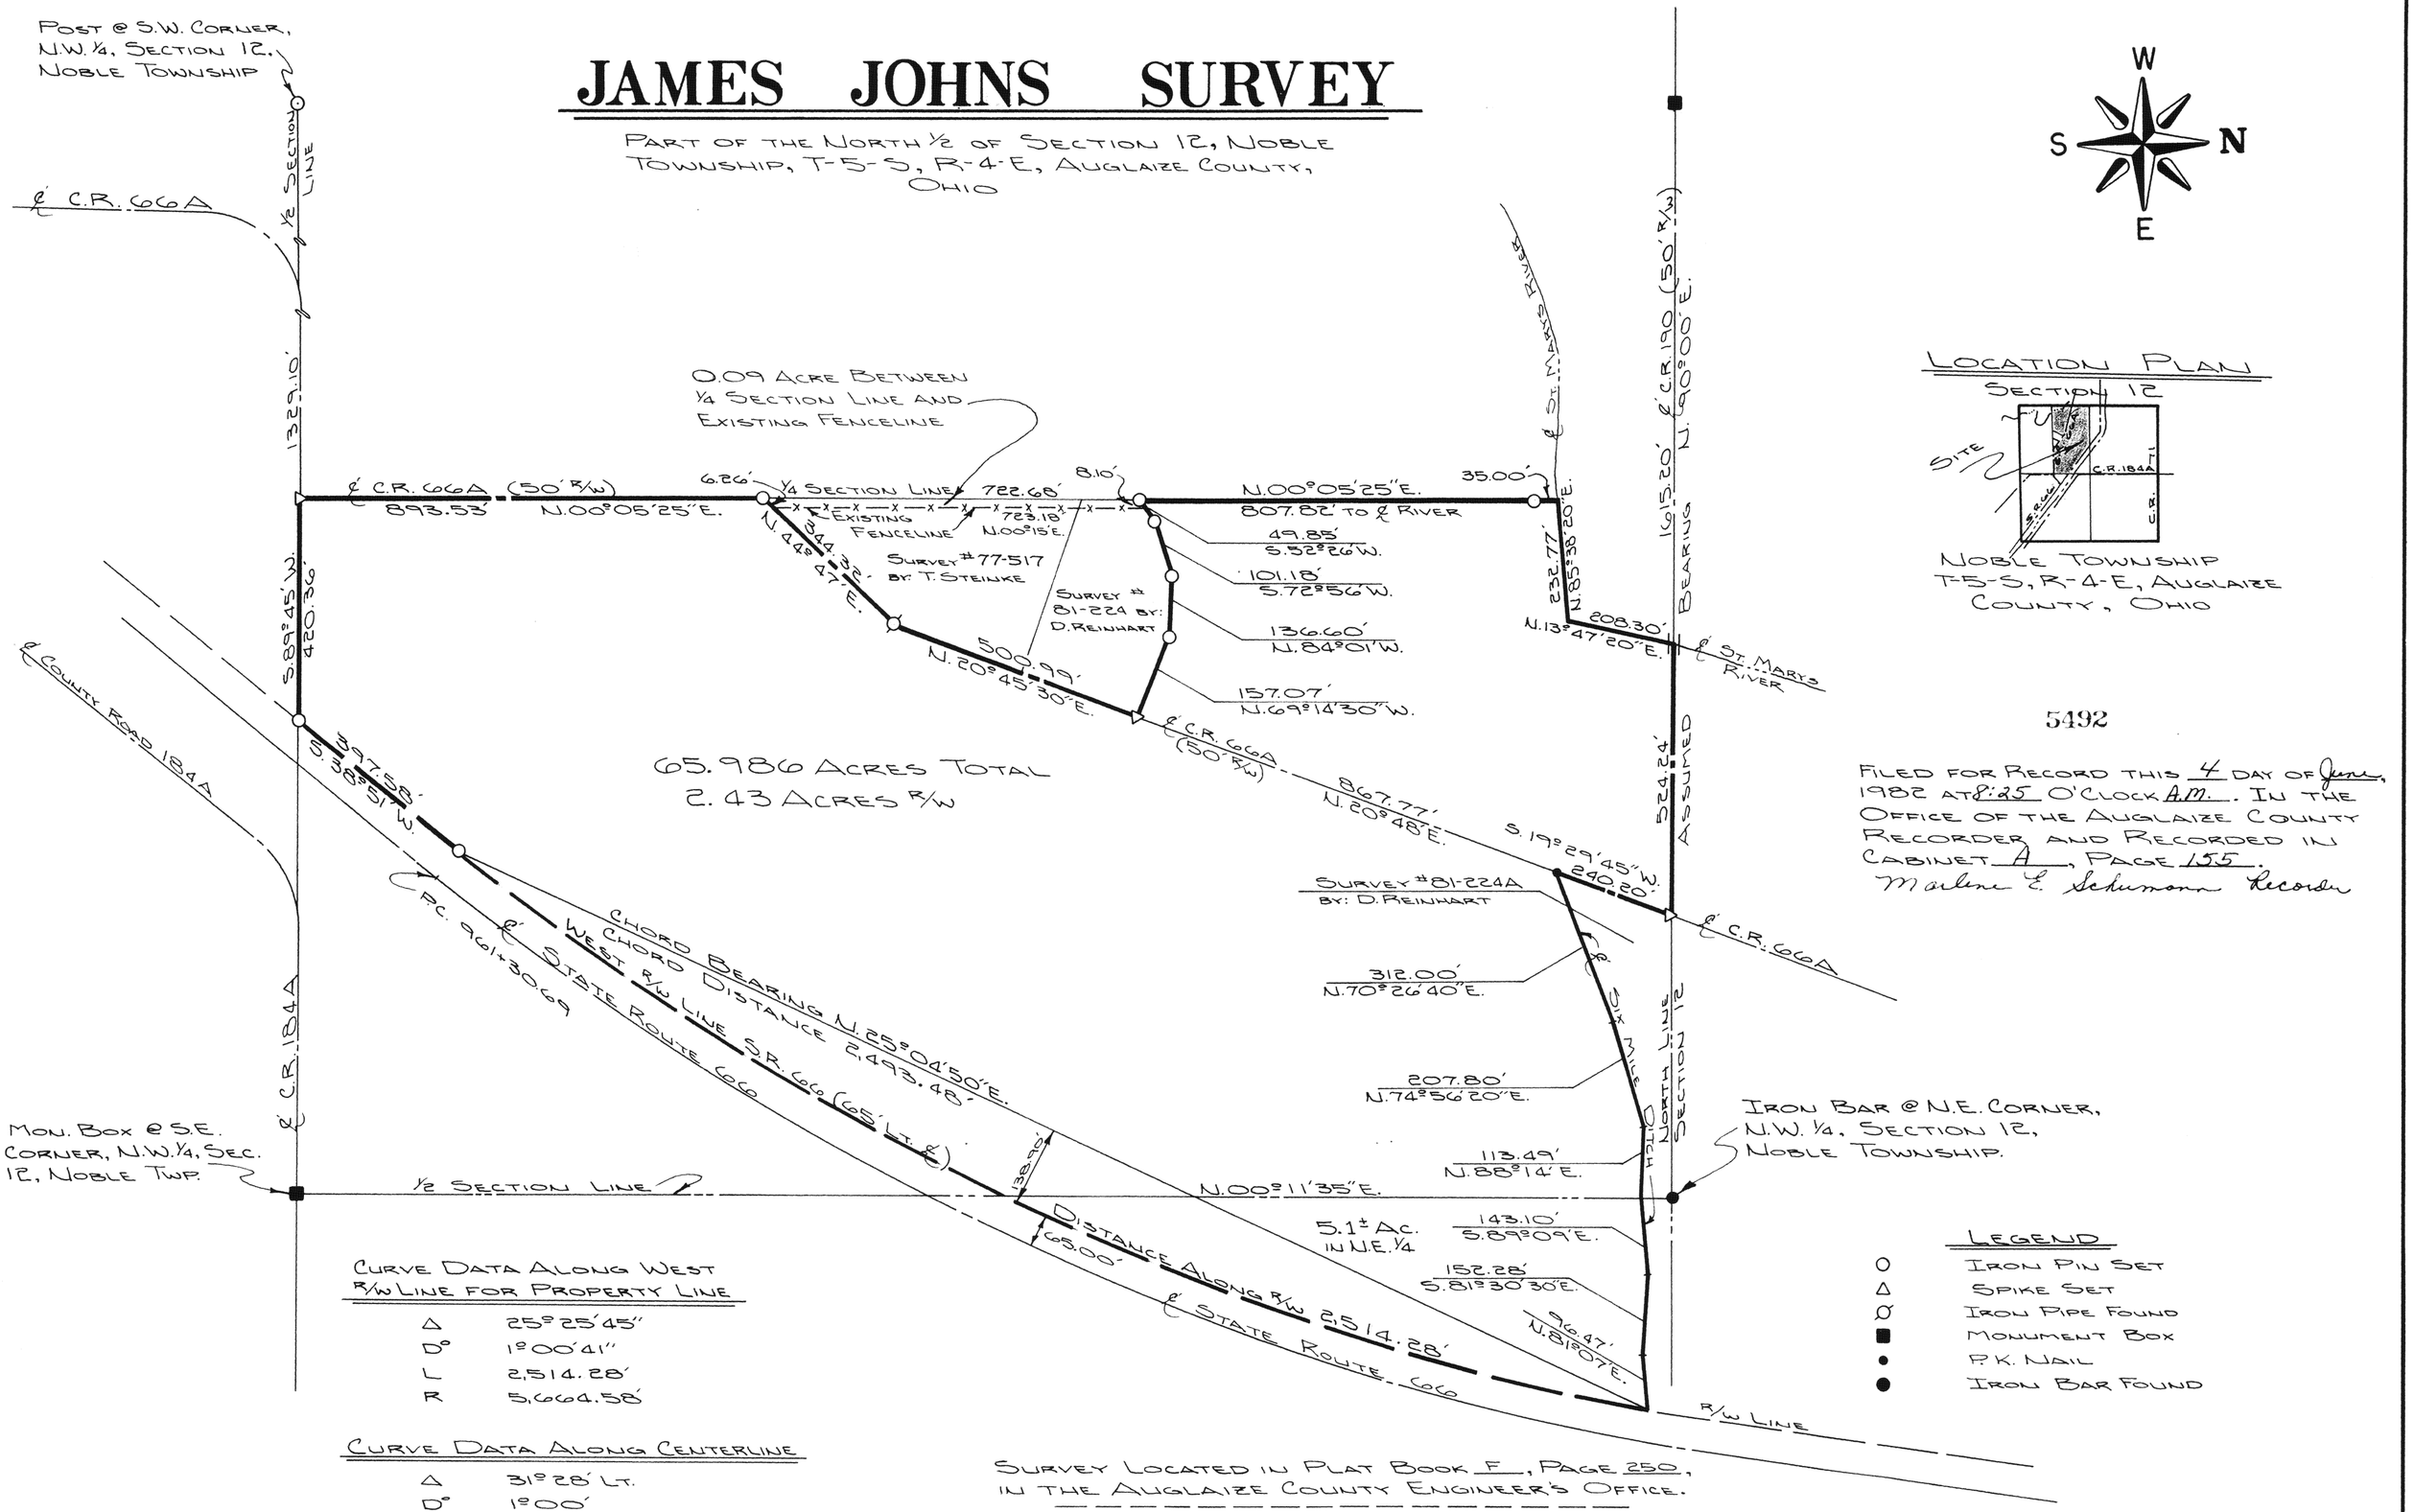

CURVE DATA ALONG WEST R/W LINE FOR PROPERTY LINE

Δ	25° 25' 45"
D°	1° 00' 41"
L	2,514.28'
R	5,664.58'

CURVE DATA ALONG CENTERLINE

Δ	31° 28' LT.
D°	1° 00'
R	5,729.58'
E	223.02'
L	3146.67'

5492

FILED FOR RECORD THIS 4 DAY OF June, 1982 AT 8:25 O'CLOCK A.M. IN THE OFFICE OF THE AUGLAIZE COUNTY RECORDER AND RECORDED IN CABINET A, PAGE 155.
Marlene E. Schumann Recorder

SURVEY LOCATED IN PLAT BOOK F, PAGE 250, IN THE AUGLAIZE COUNTY ENGINEER'S OFFICE.

PLAT FOUND IN CABINET A, PAGE 155, IN THE AUGLAIZE COUNTY RECORDER'S OFFICE.

STATE OF OHIO — DOUGLAS P. REINHART 6507 — REGISTERED SURVEYOR

ATTEST: Doug Reinhart
DOUG REINHART
REG. SURVEYOR Nº 6507

TOLERANCES (EXCEPT AS NOTED)	REVISIONS NO.	DATE	BY	DOUG REINHART LAND SURVEYING		
DECIMAL ±	1			JAMES JOHNS SURVEY		
	2					
FRACTIONAL ±	3			DRAWN BY J. JAUERT	SCALE 1" = 200'	MATERIAL
	4			CHK'D	DATE JUNE 1982	DRAWING NO. 82-224 B
ANGULAR ±	5			TRACED	APP'D	

TITLEDYNE POST 18AE-15E-18X24